



Querprofile Loxbaum (stadteinwärts, Ri.Kabel)


Profil 1

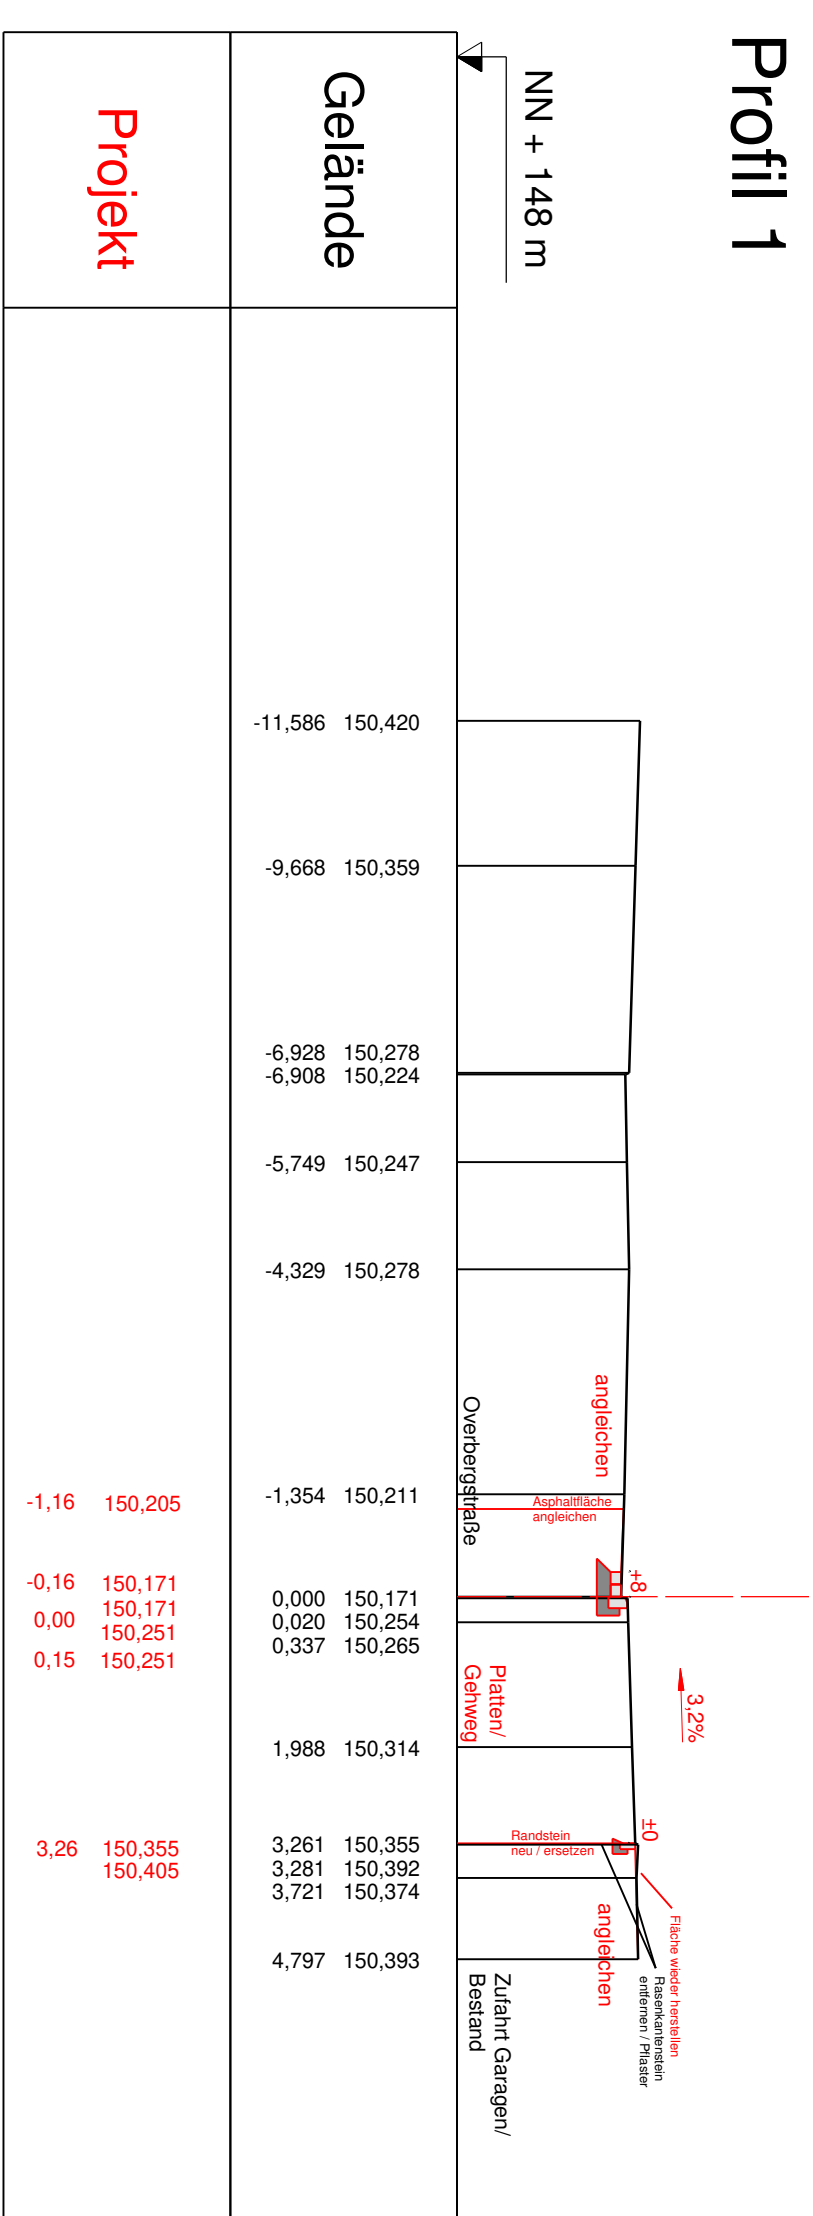


Profil 5

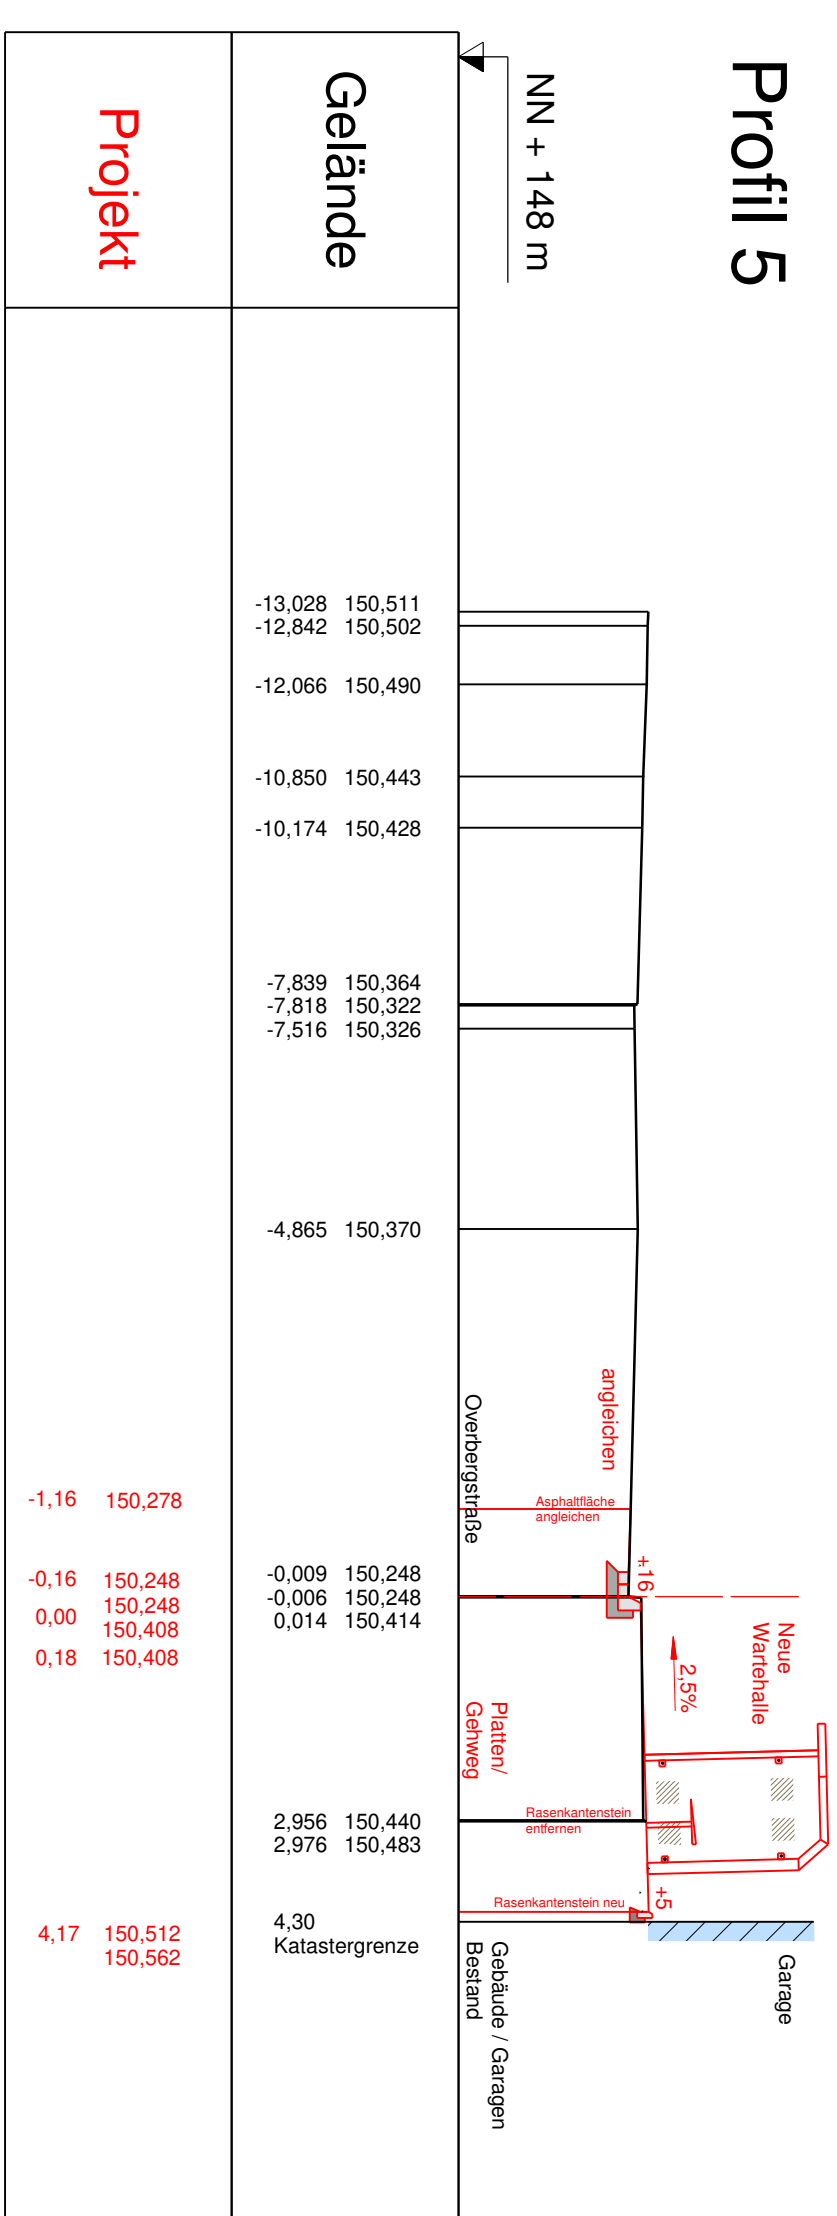


Profil 9

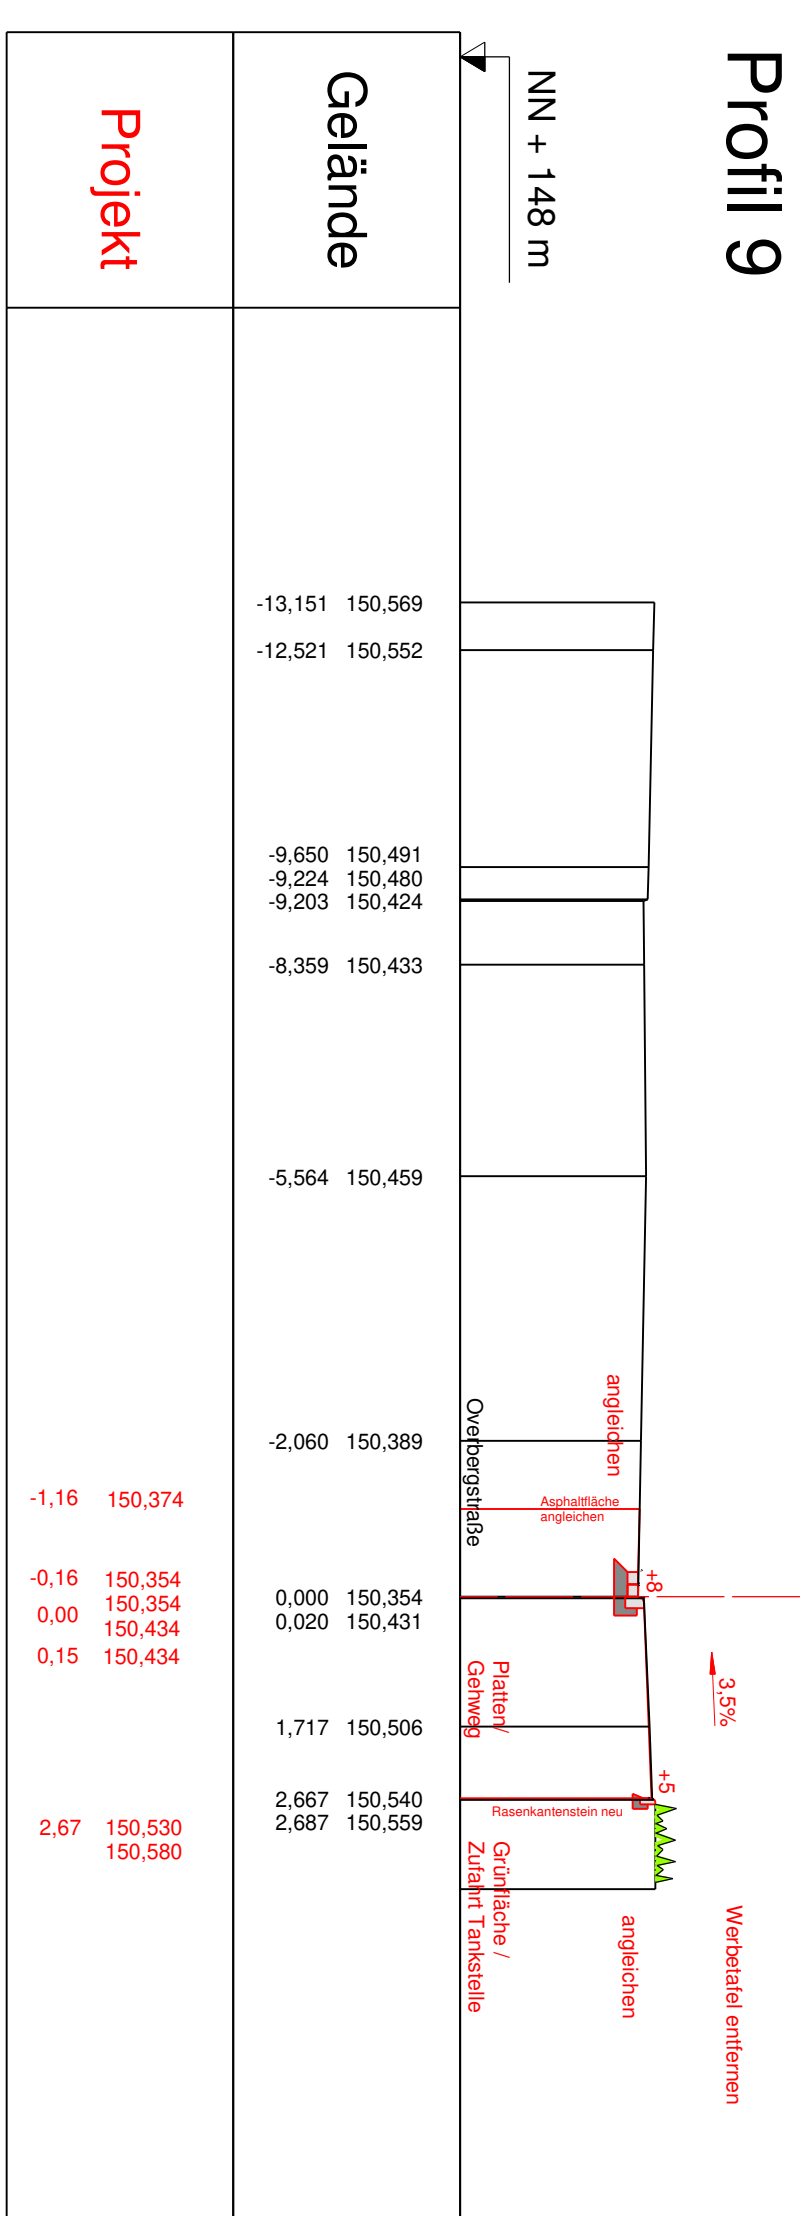


Profil 2

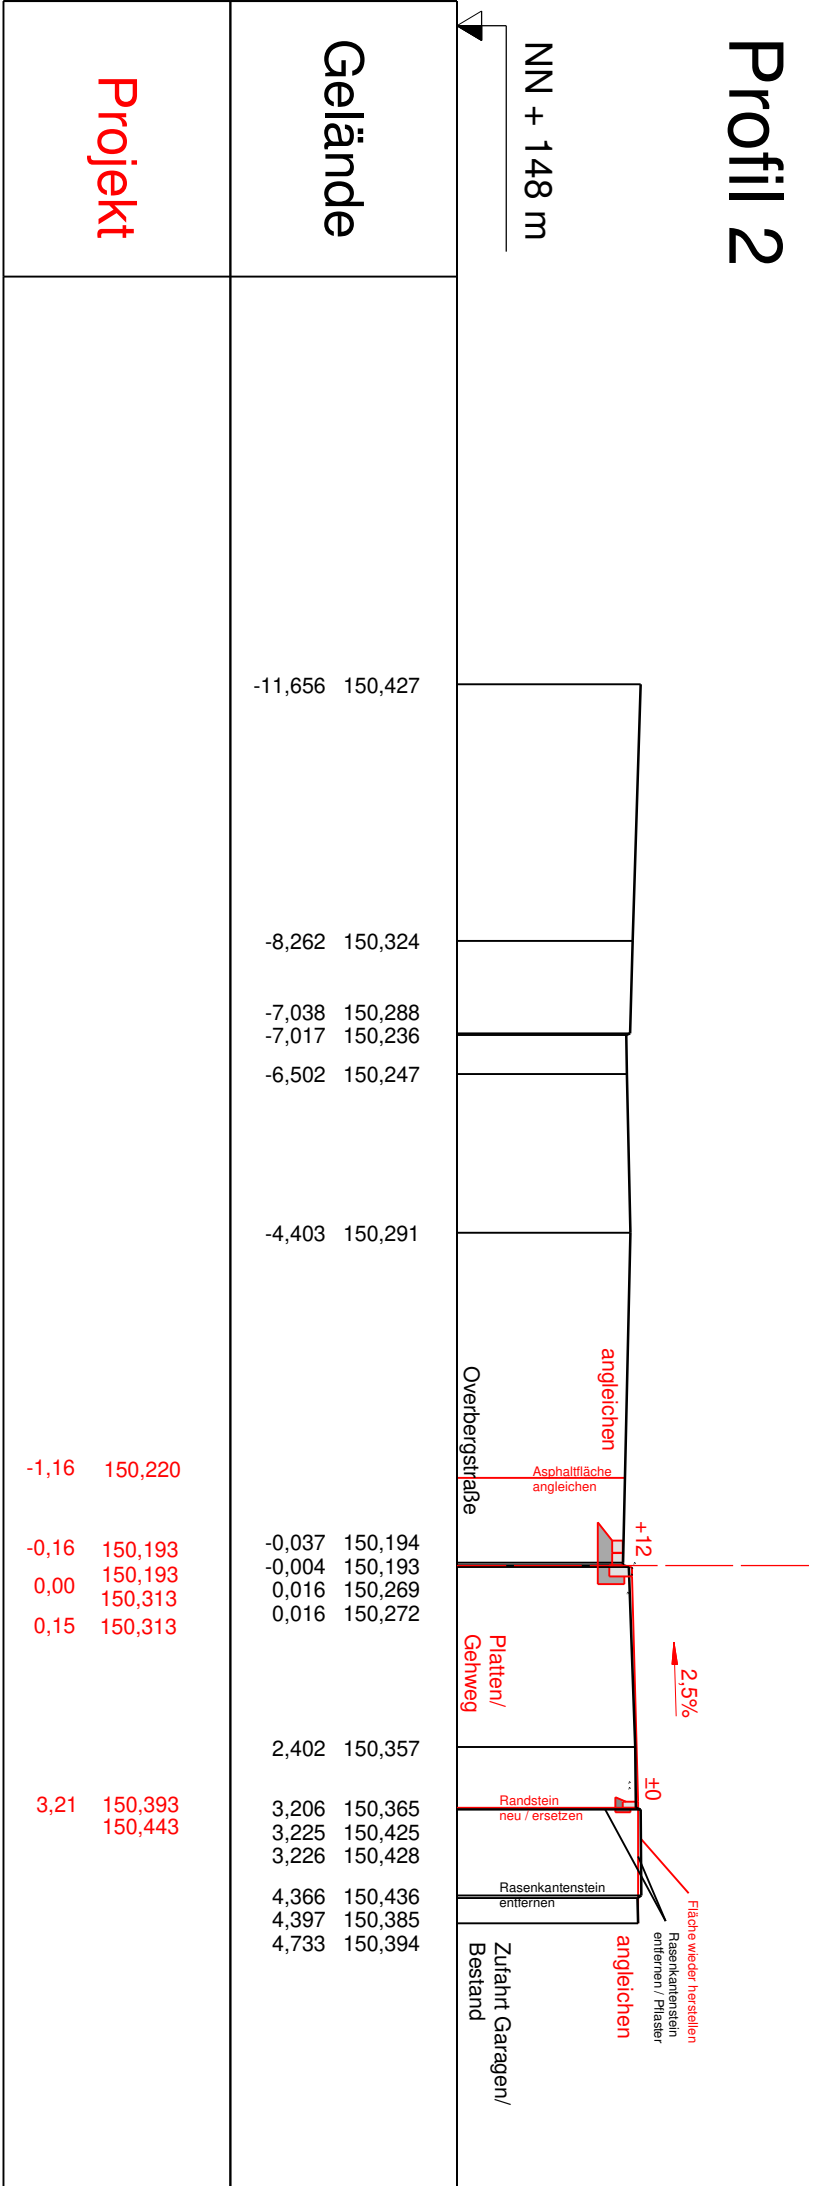


Profil 6

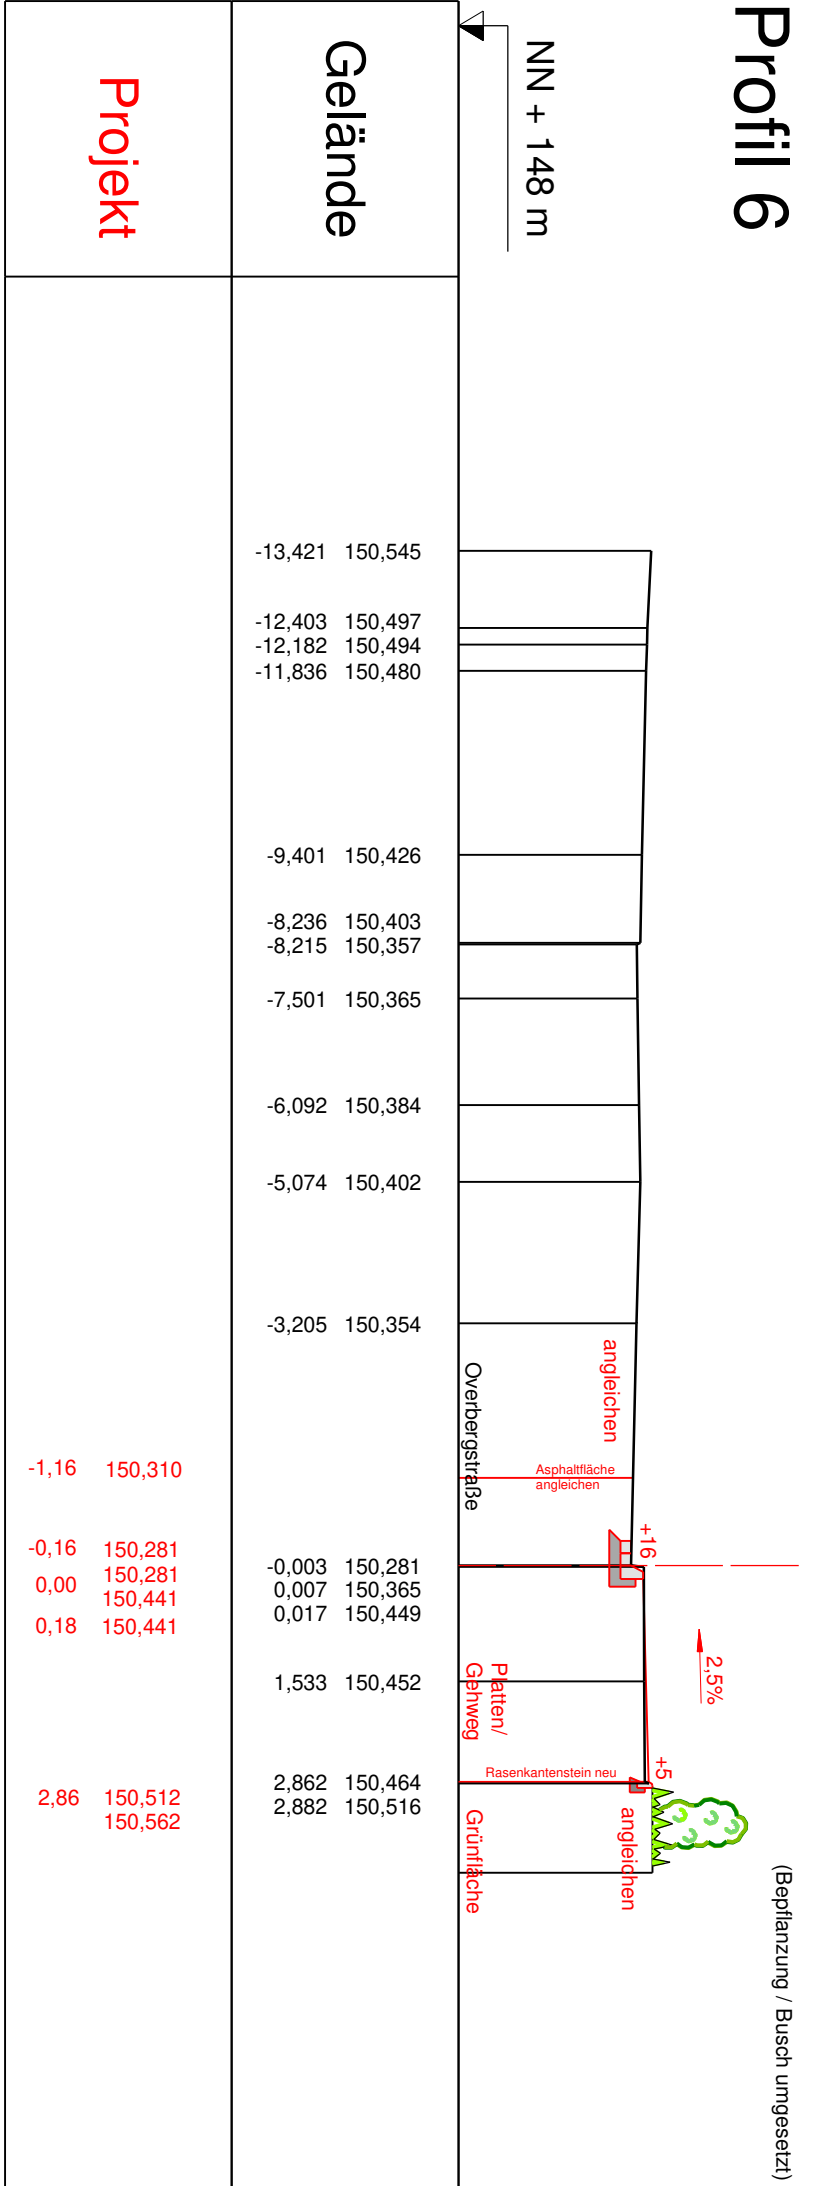


Profil 10

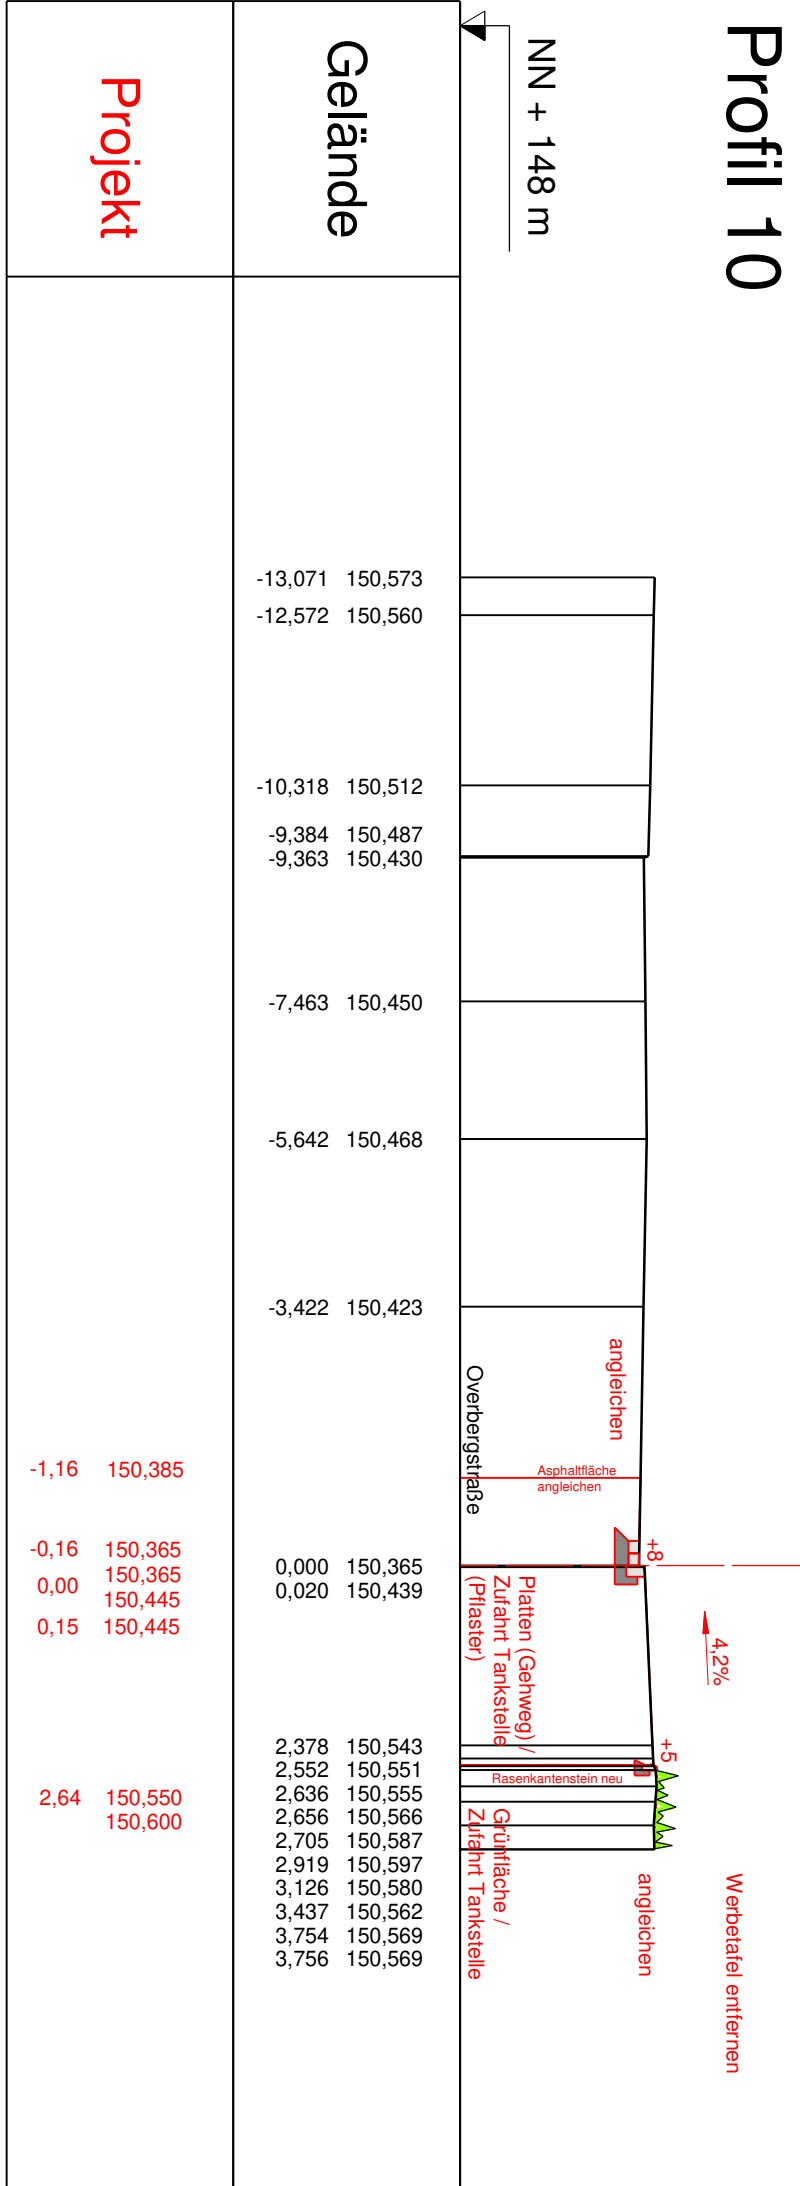


Profil 3

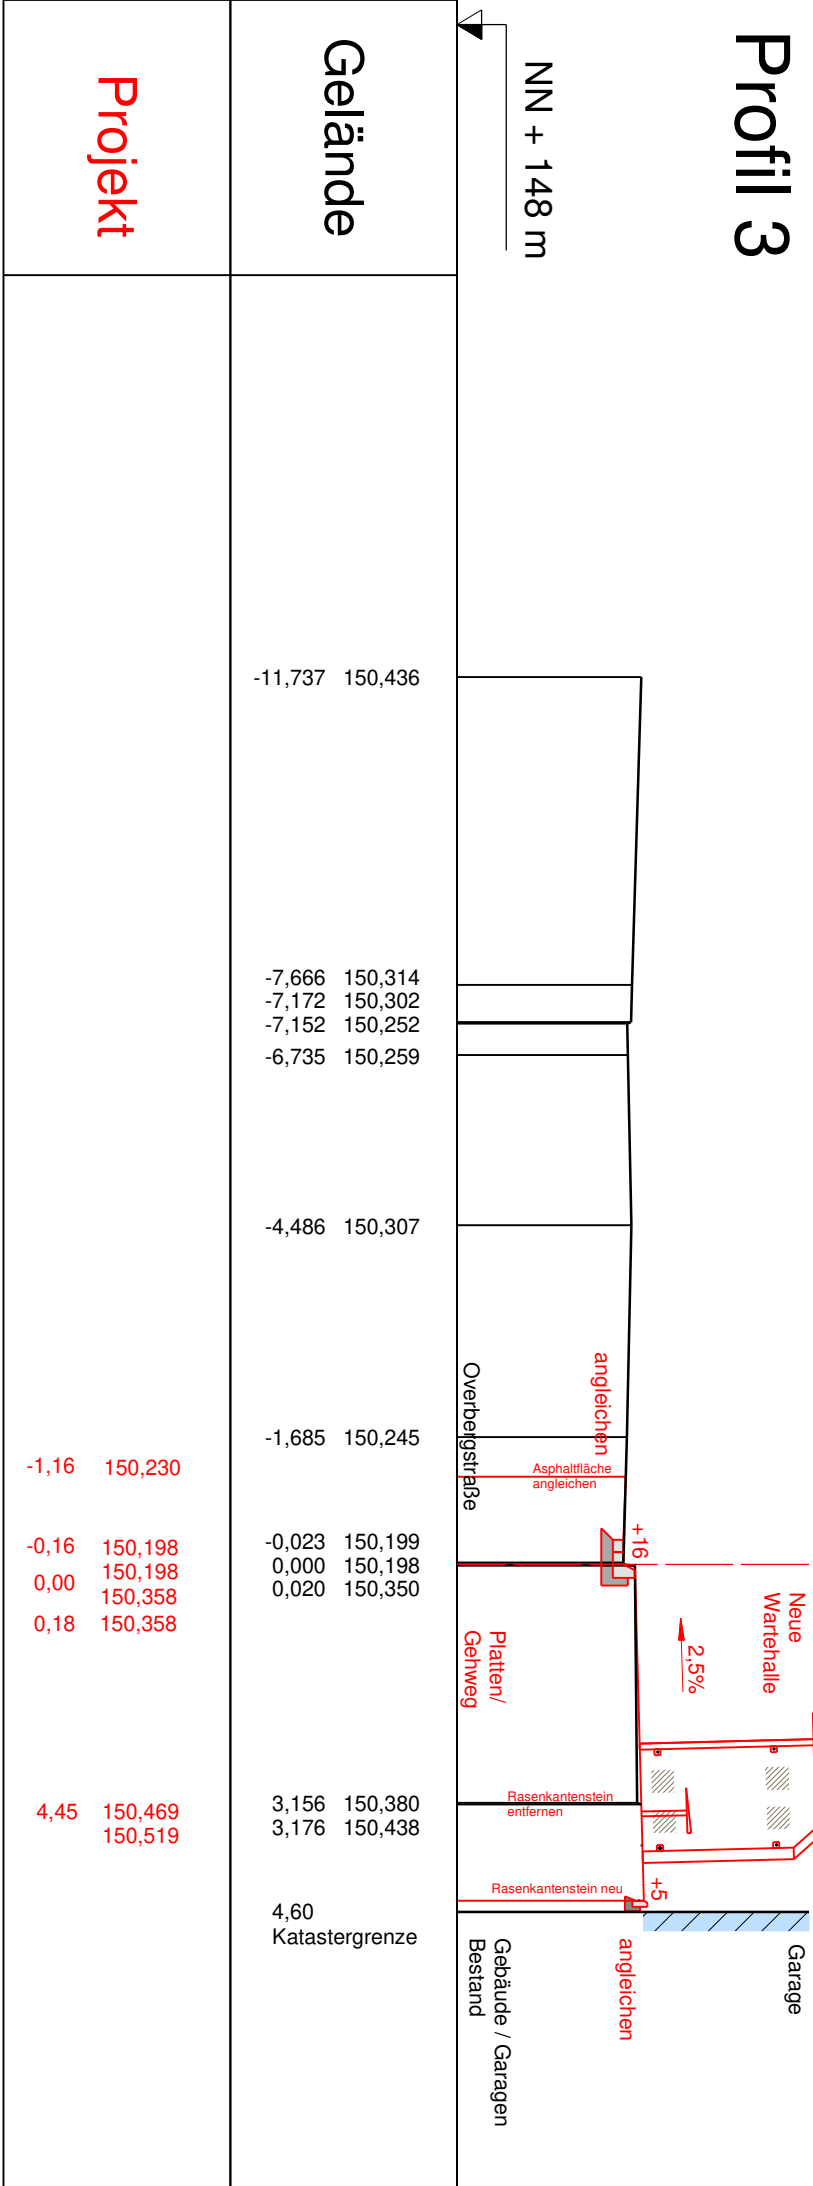


Profil 7

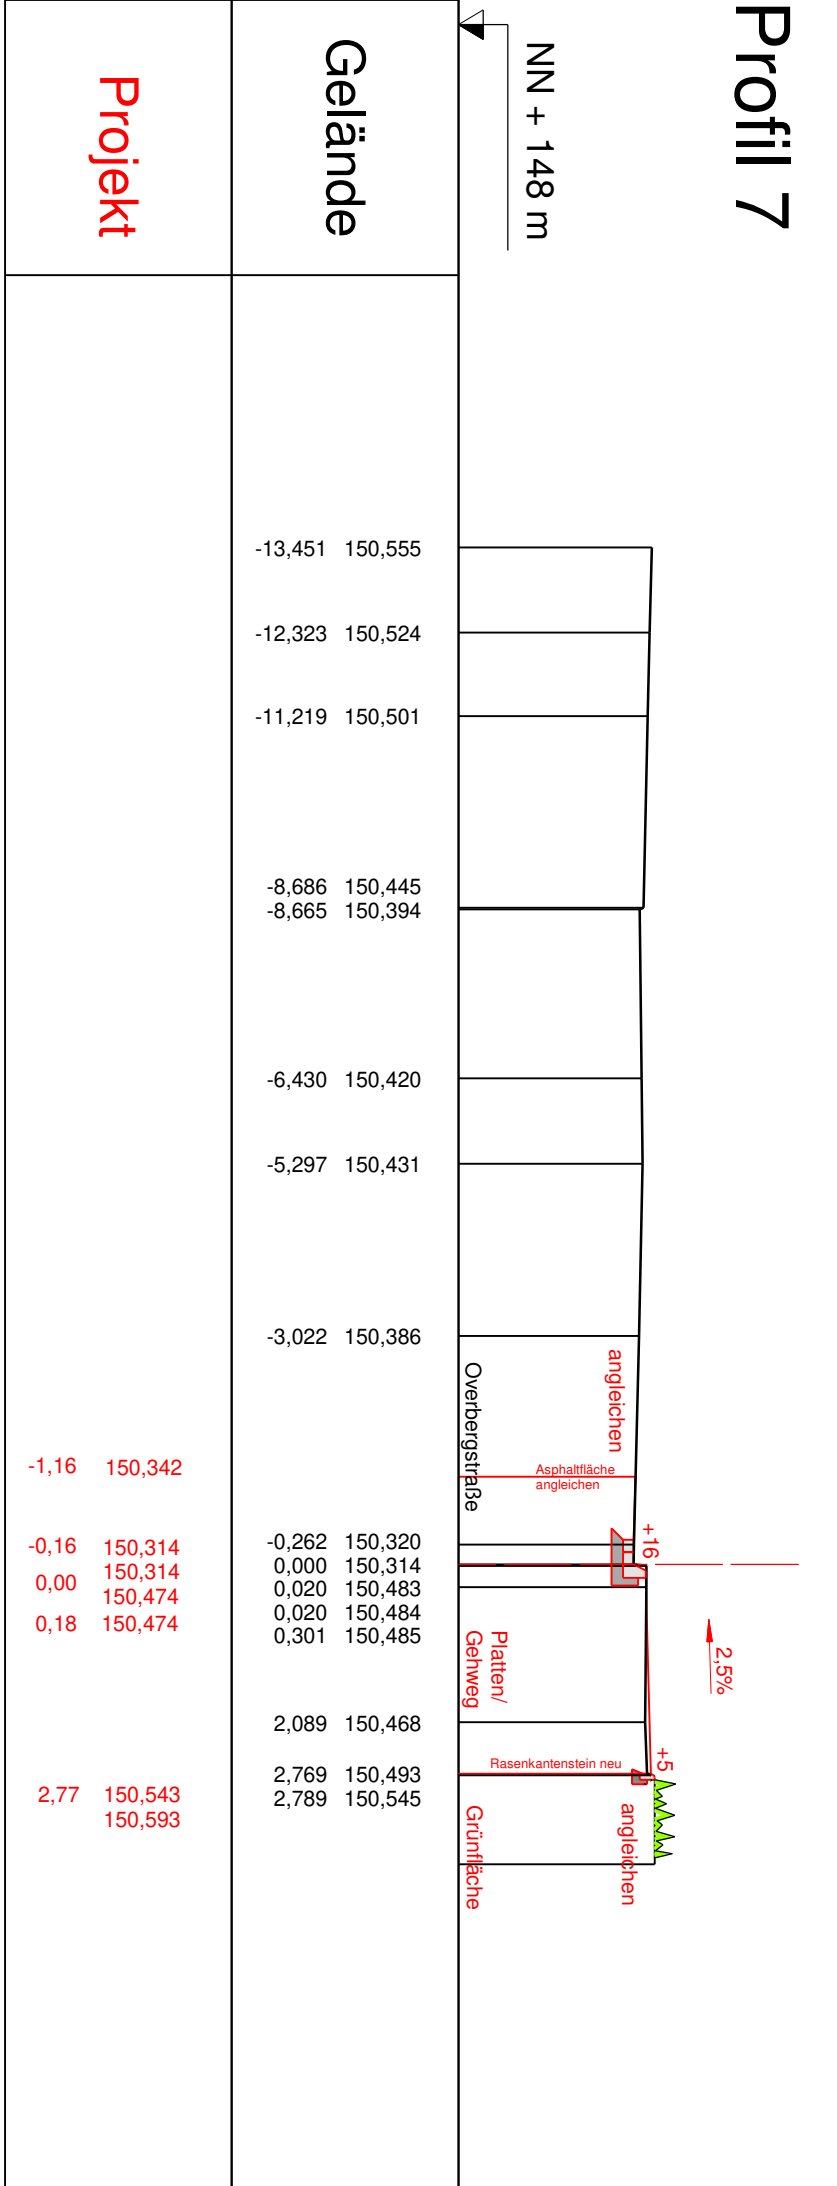

Profil 4

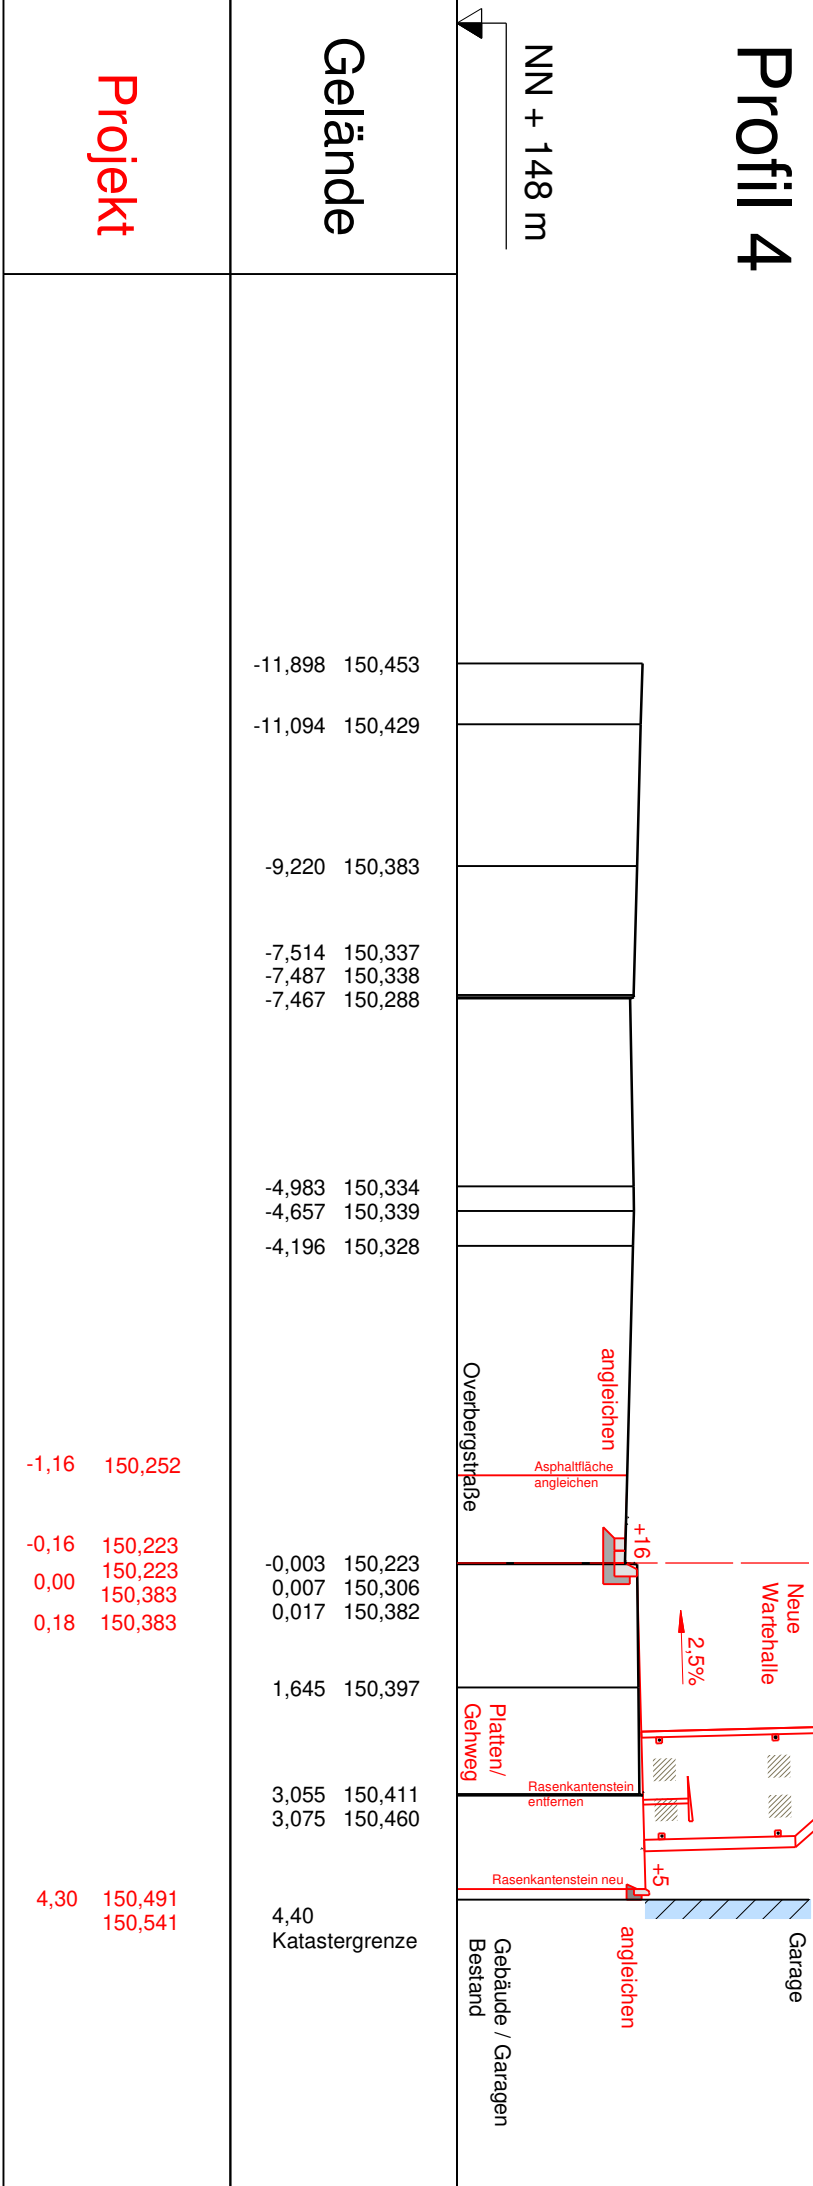

Profil 8

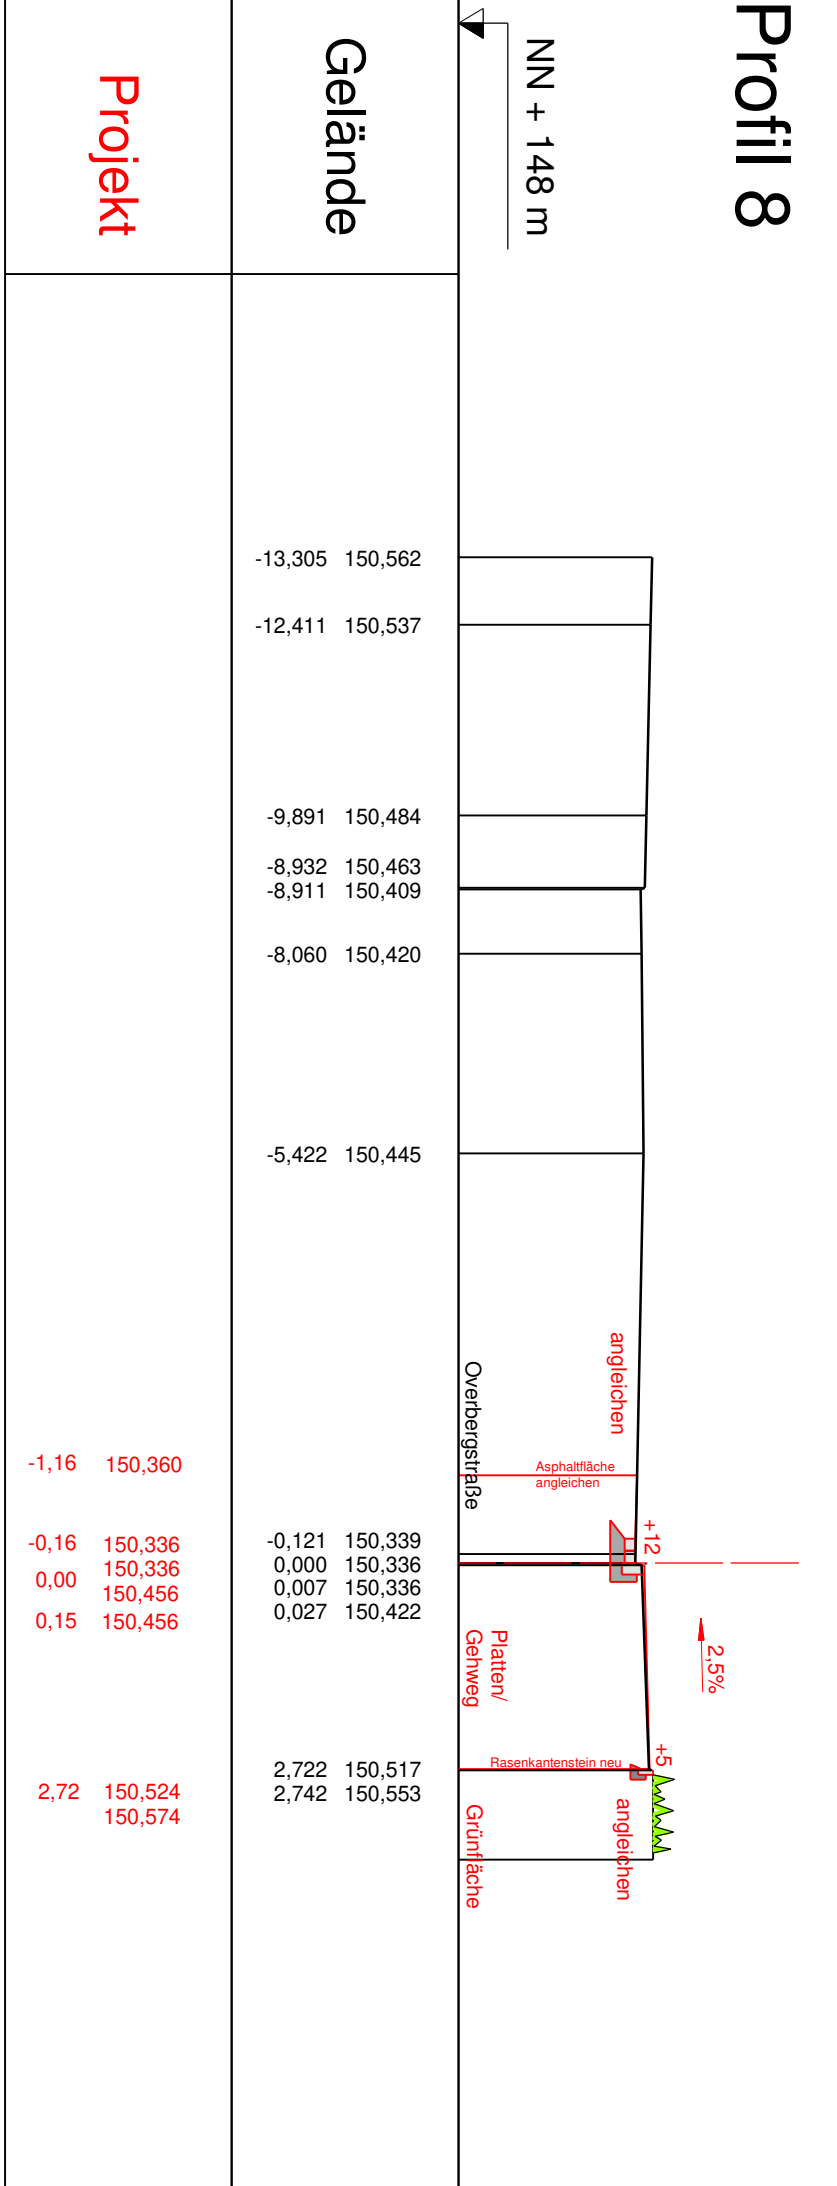

 UNIVERSITÄT HAGEN University of Applied Sciences		Querprofil Loxbaum FR, Kabel	
Plan Nr.	4.1	M 1:100	
bezeichnet	Schmidt		
gepr.			
Profil Nr.	Station		
2	0+000,875km		
3	0+010,875km		
4	0+020,875km		
5	0+030,875km		
6	0+040,875km		
7	0+050,875km		
8	0+060,875km		
9	0+071,875km		
10	0+072,555km		