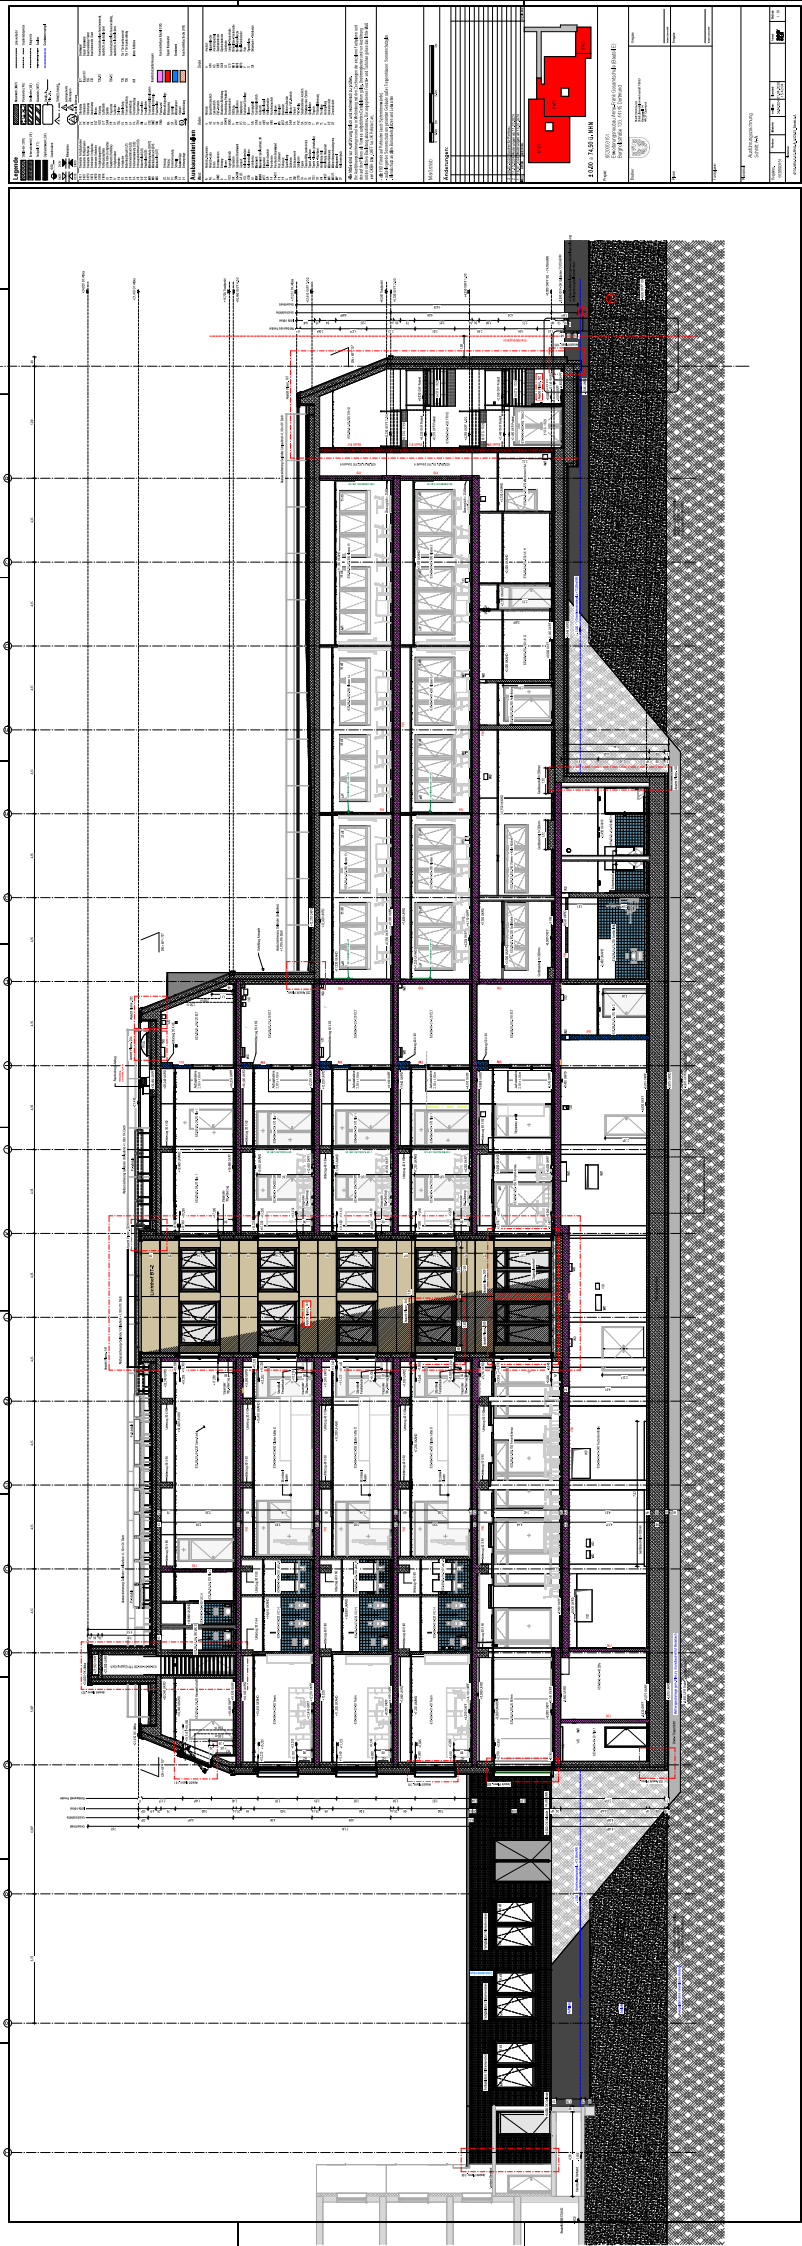




Architectural drawing header and title block containing project information, scale, and drawing details.




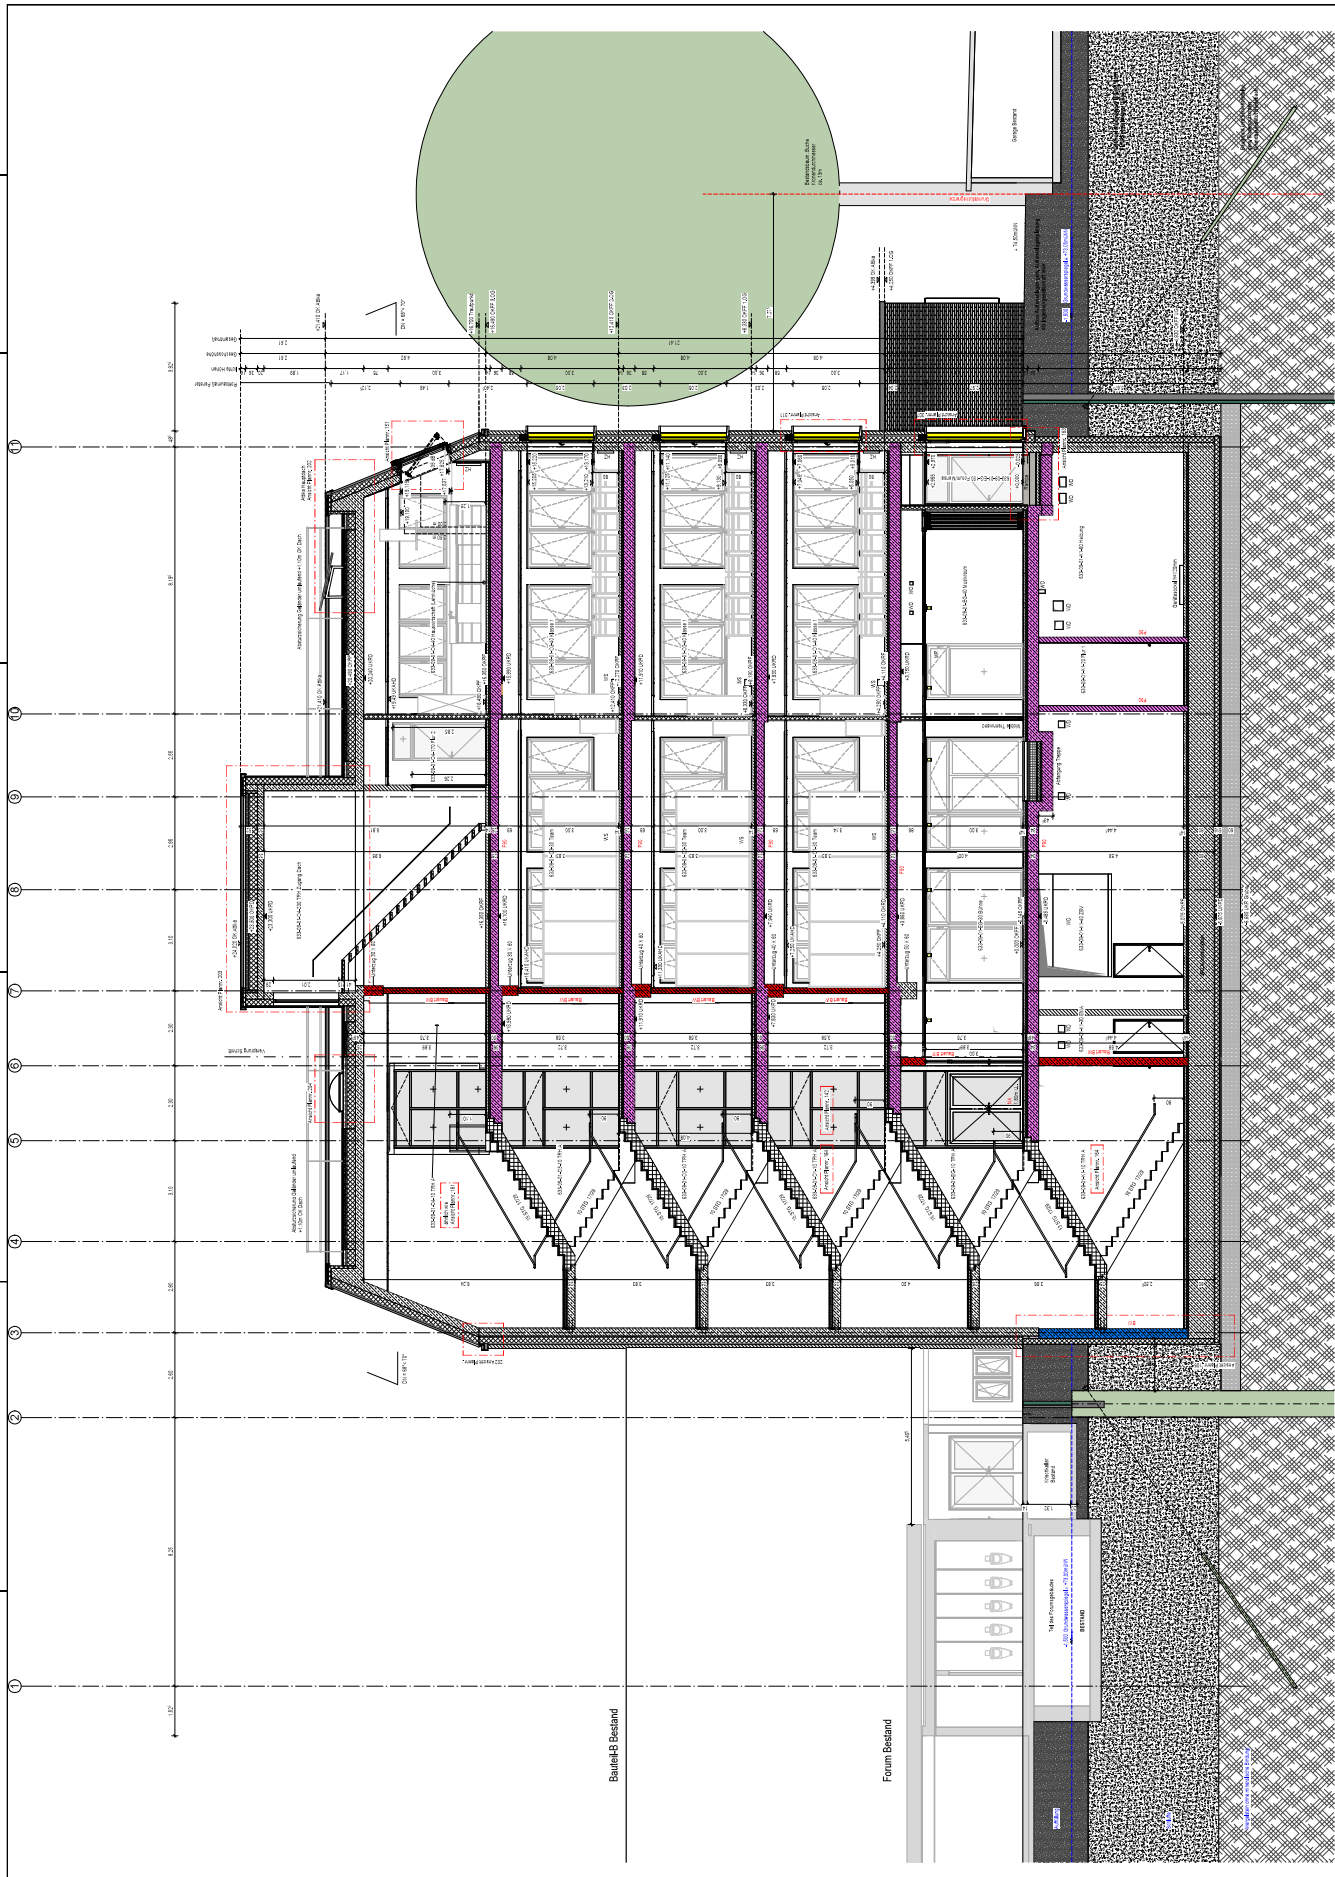

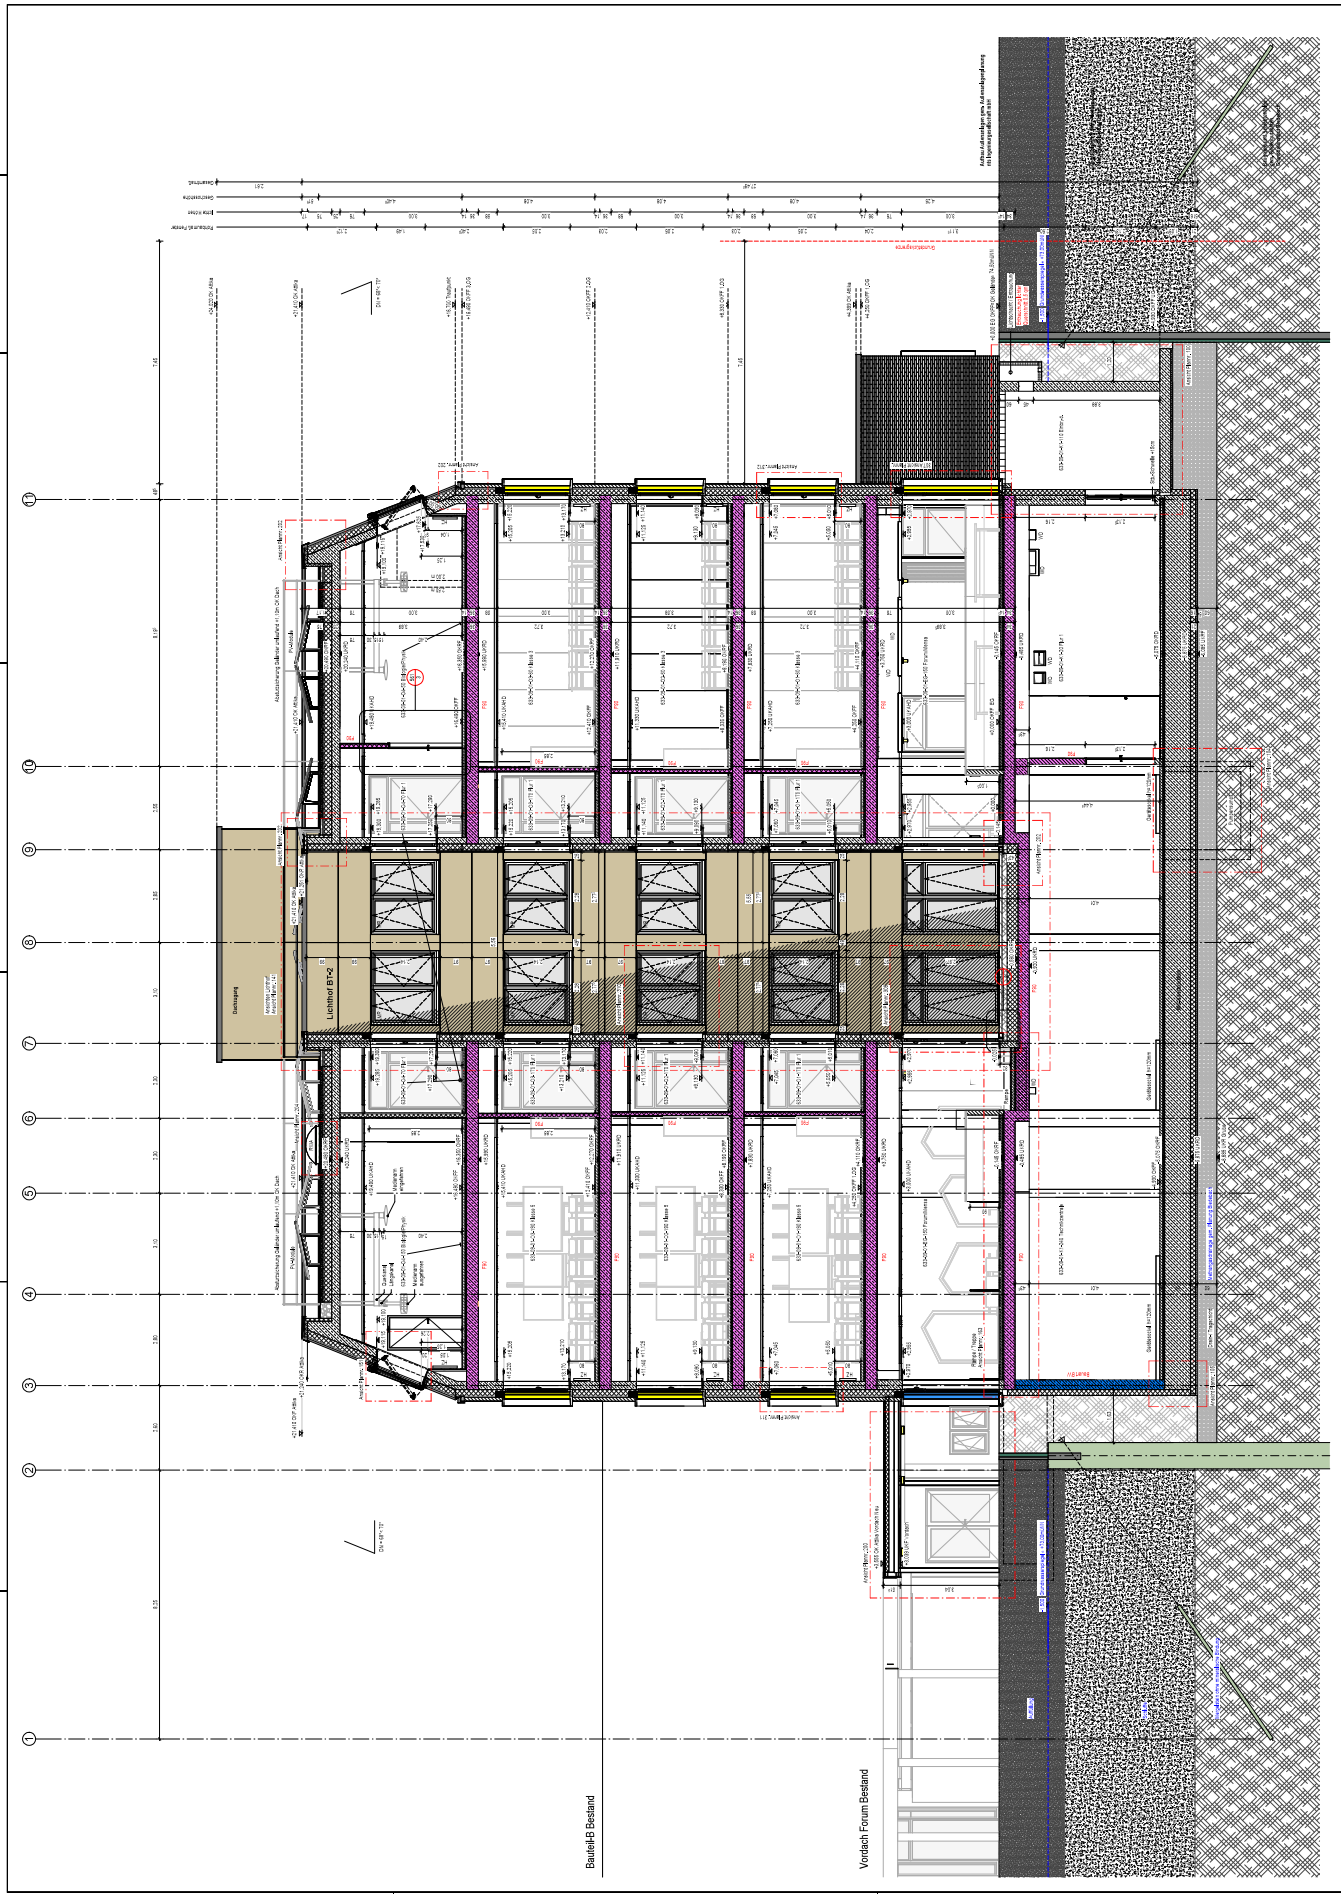

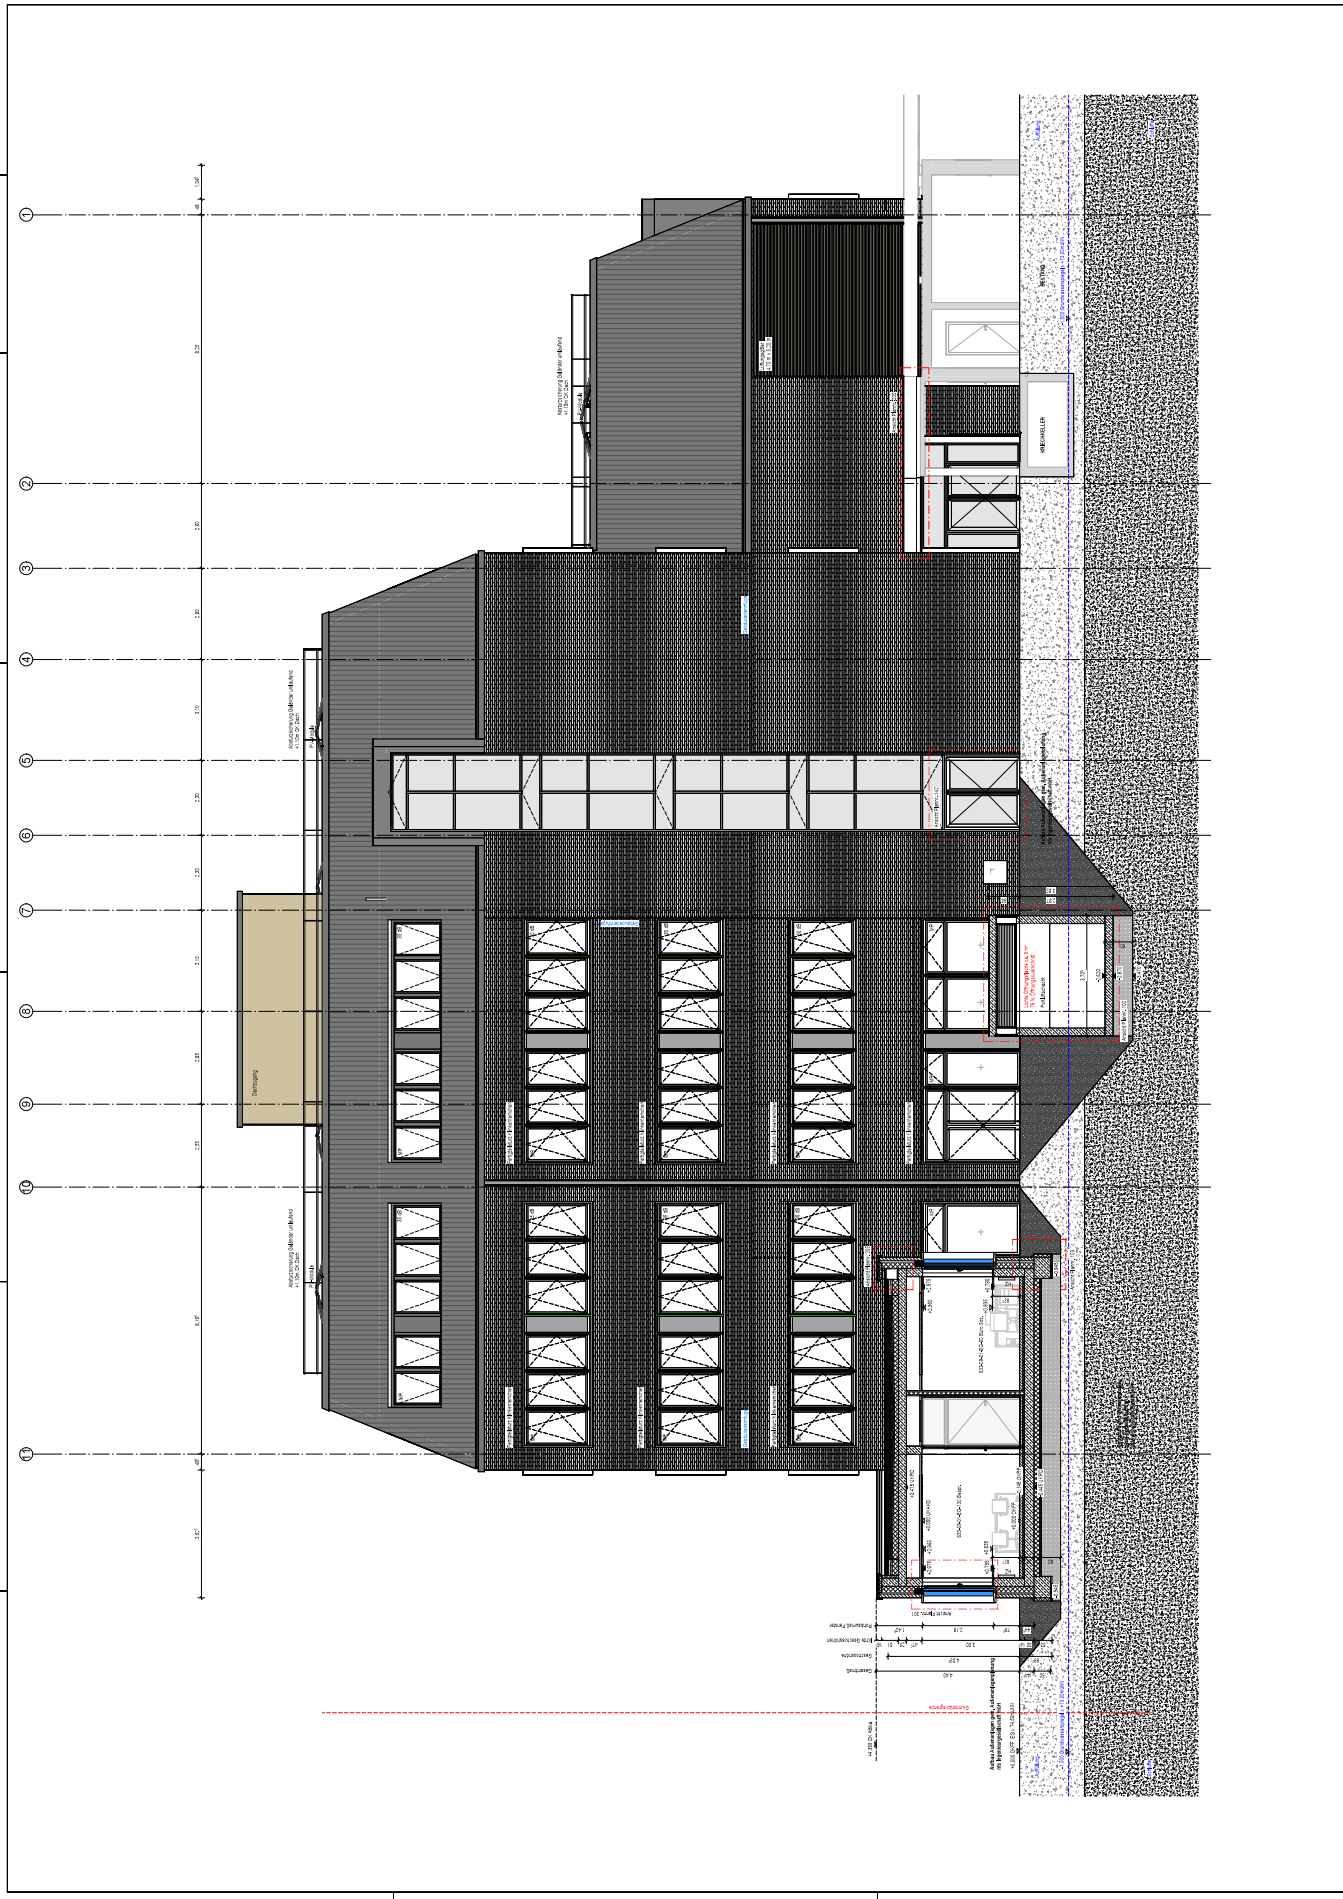






