




TRH L - Axonometrie 1                      TRH L - Axonometrie 2

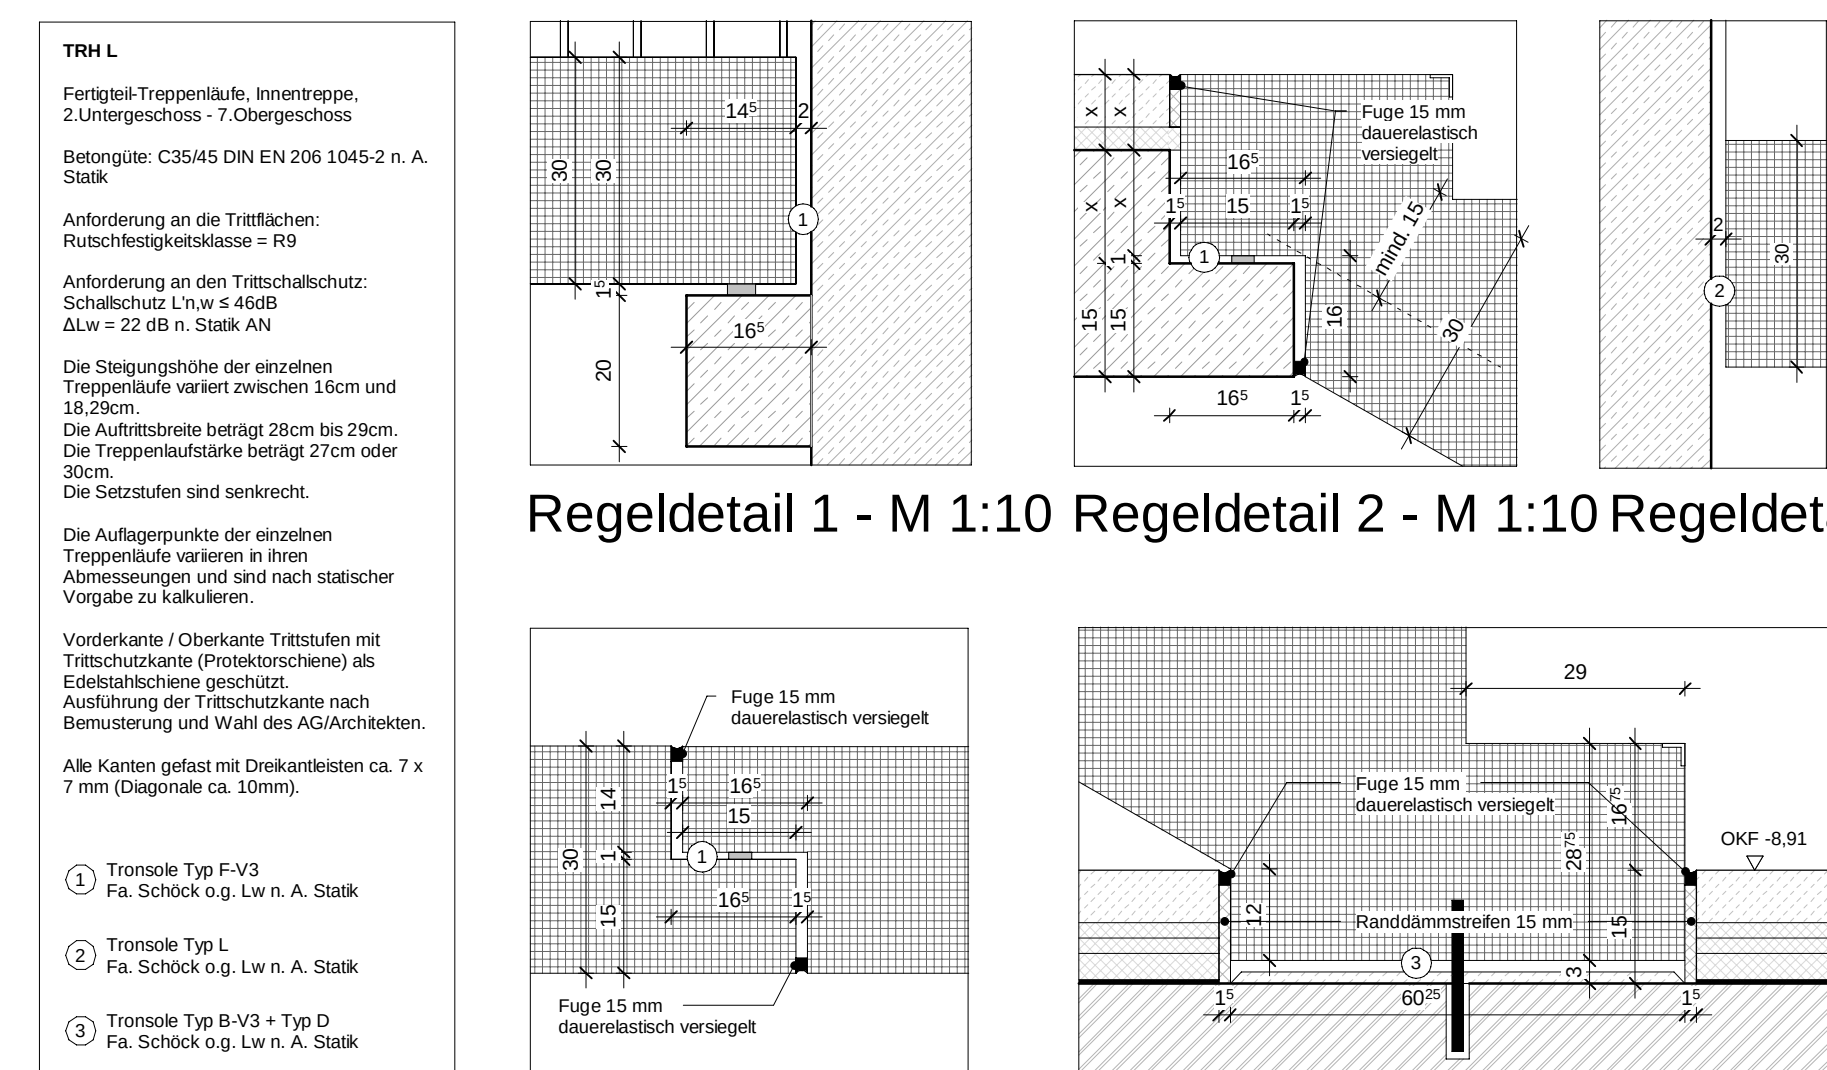


TRH L Schnittübersicht Grundriss 1.OG - M 1:50

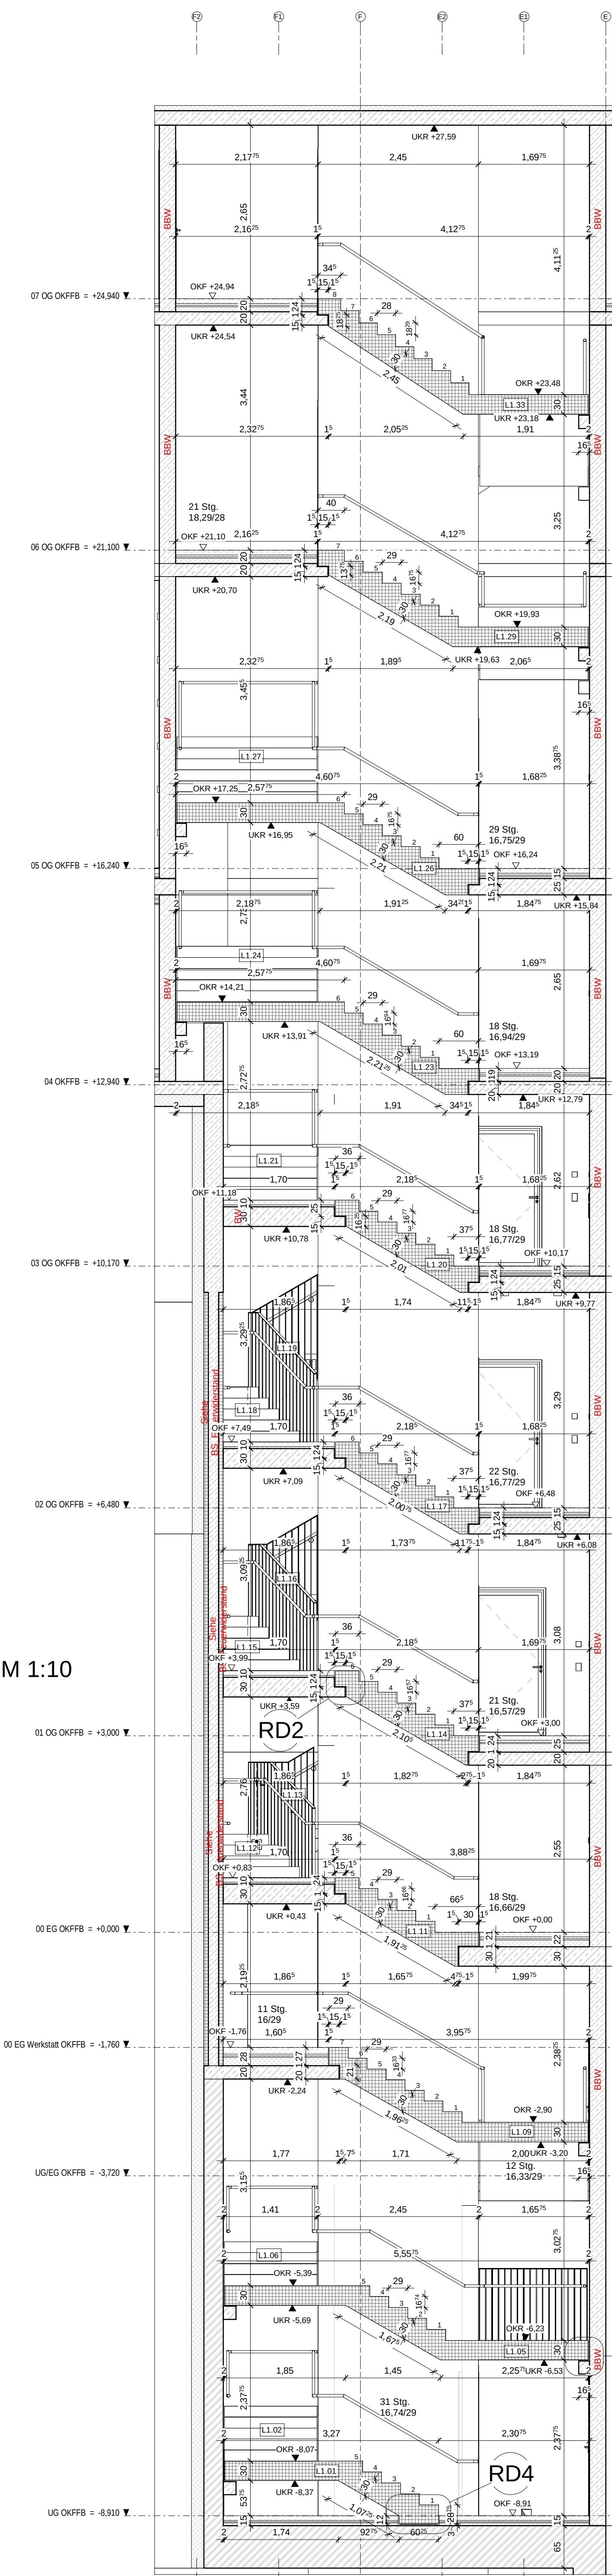


TRH L S1 - M 1:50

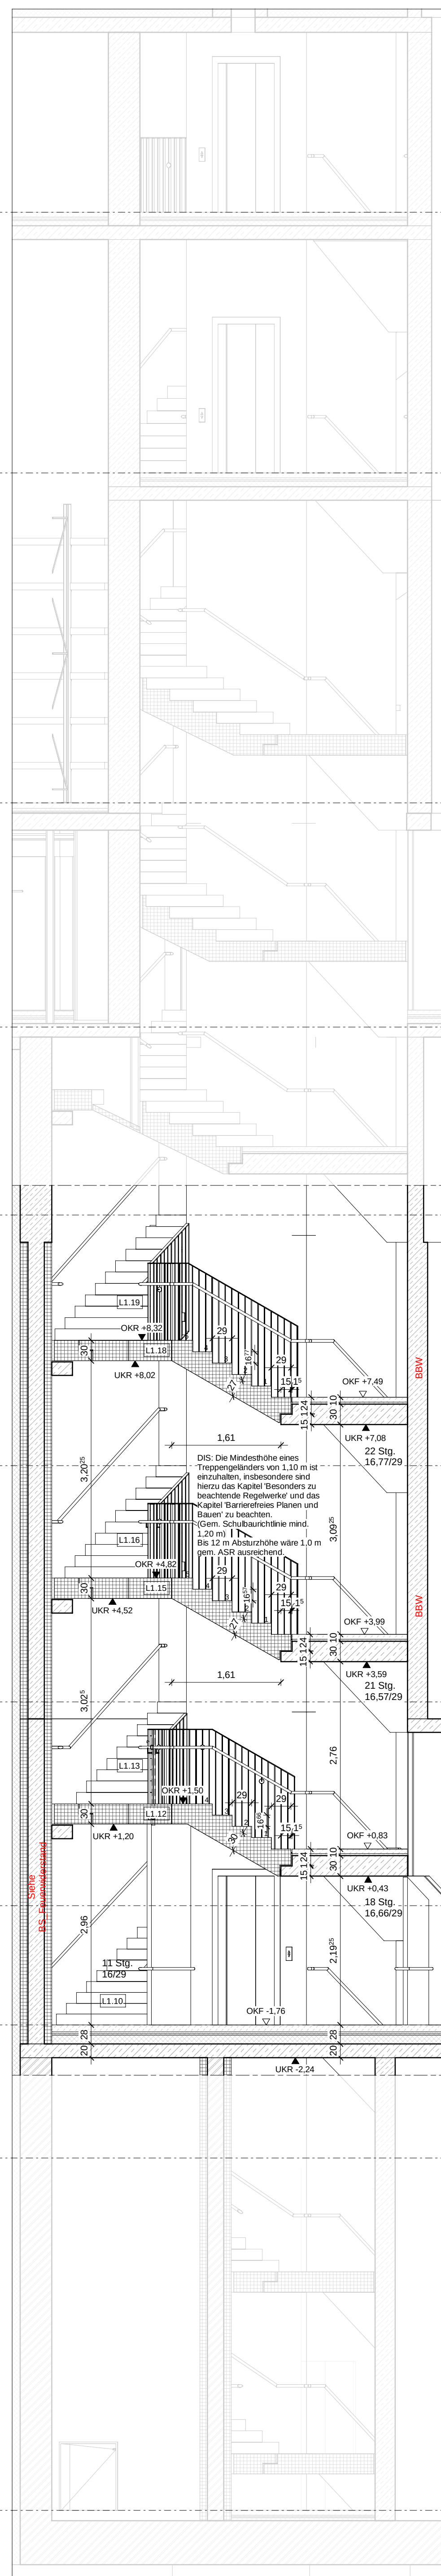


TRH L S2 - M 1:50

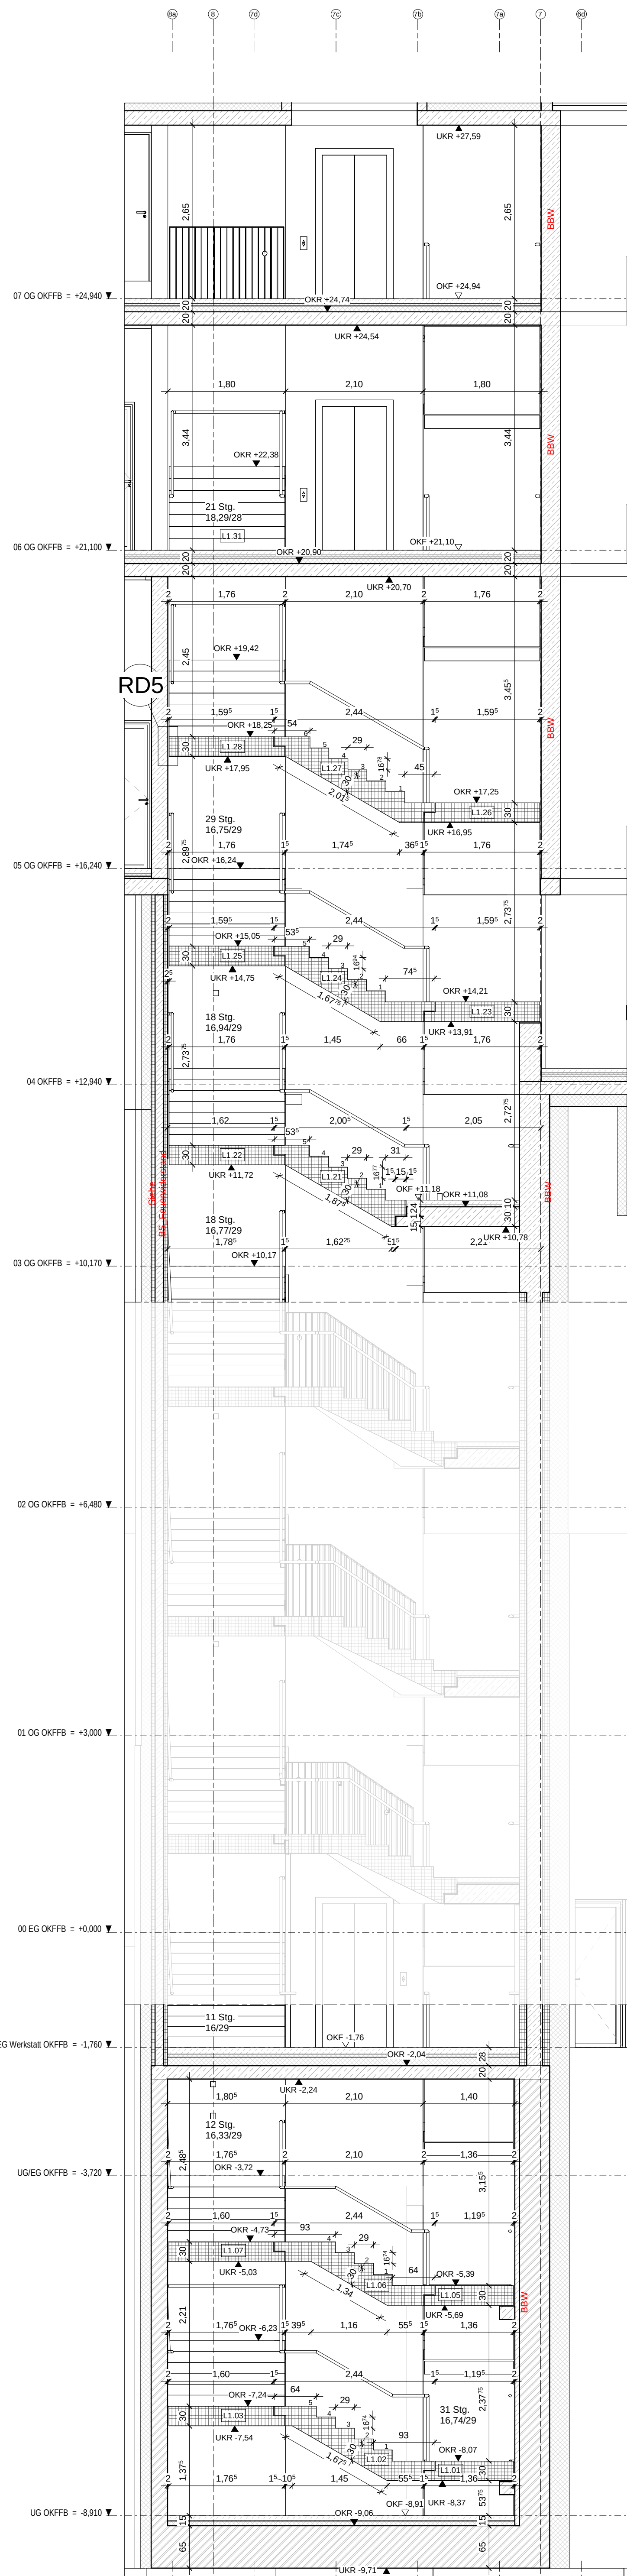

TRH L S3 - M 1:50

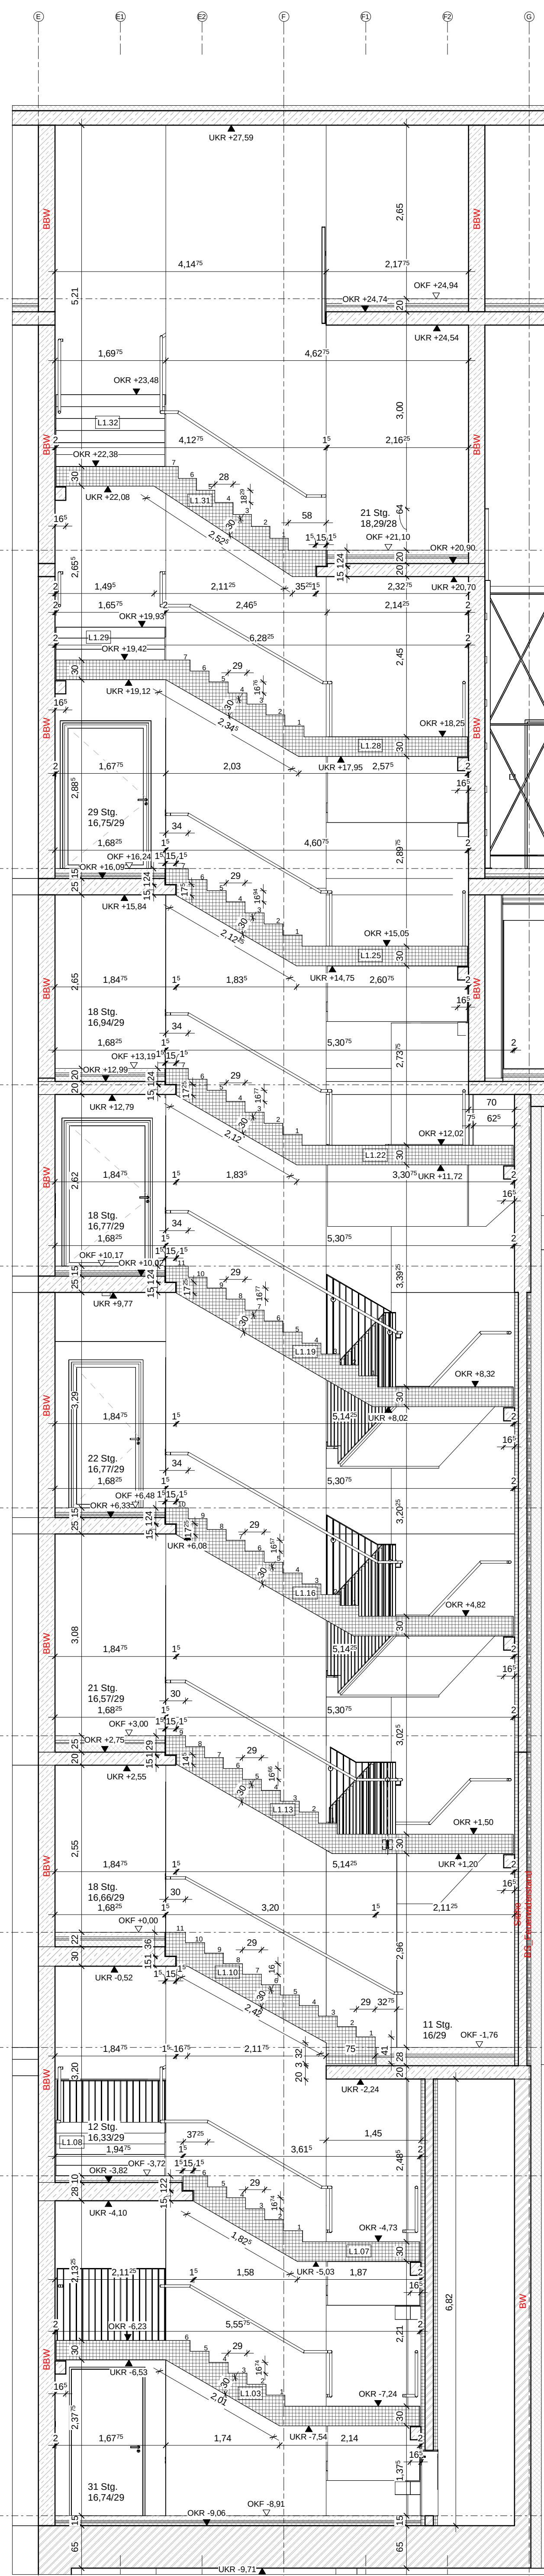

TRH L S4 - M 1:50

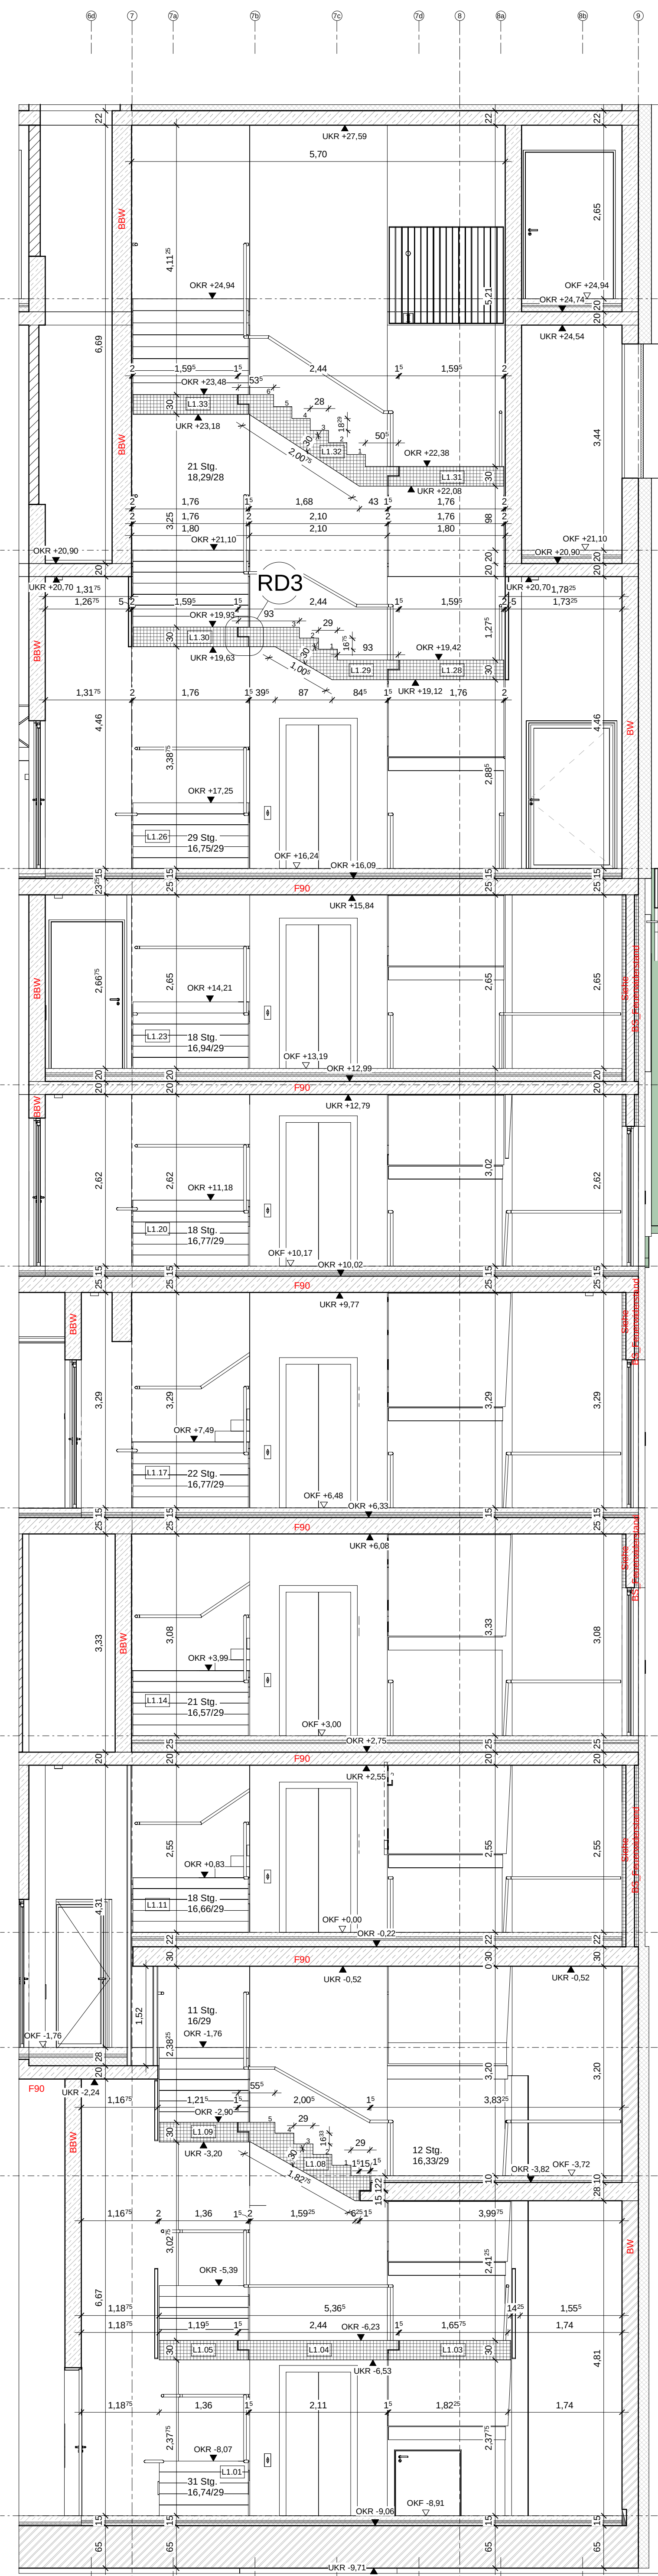

TRH L S5 - M 1:50

[illegible]