




Profil 1

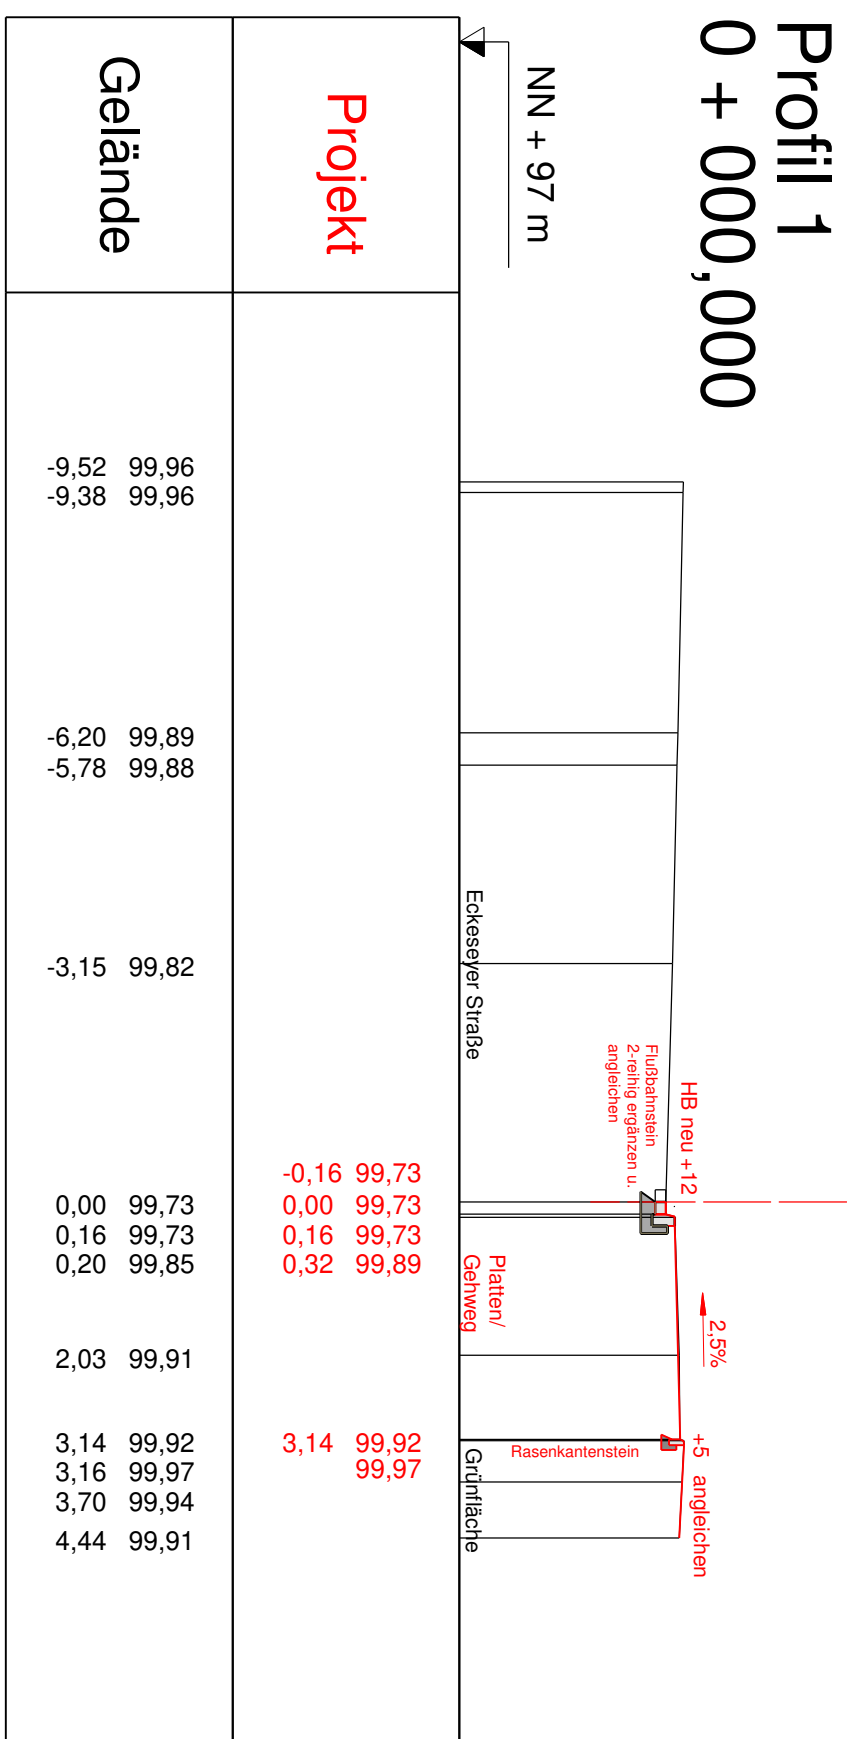


Profil 4

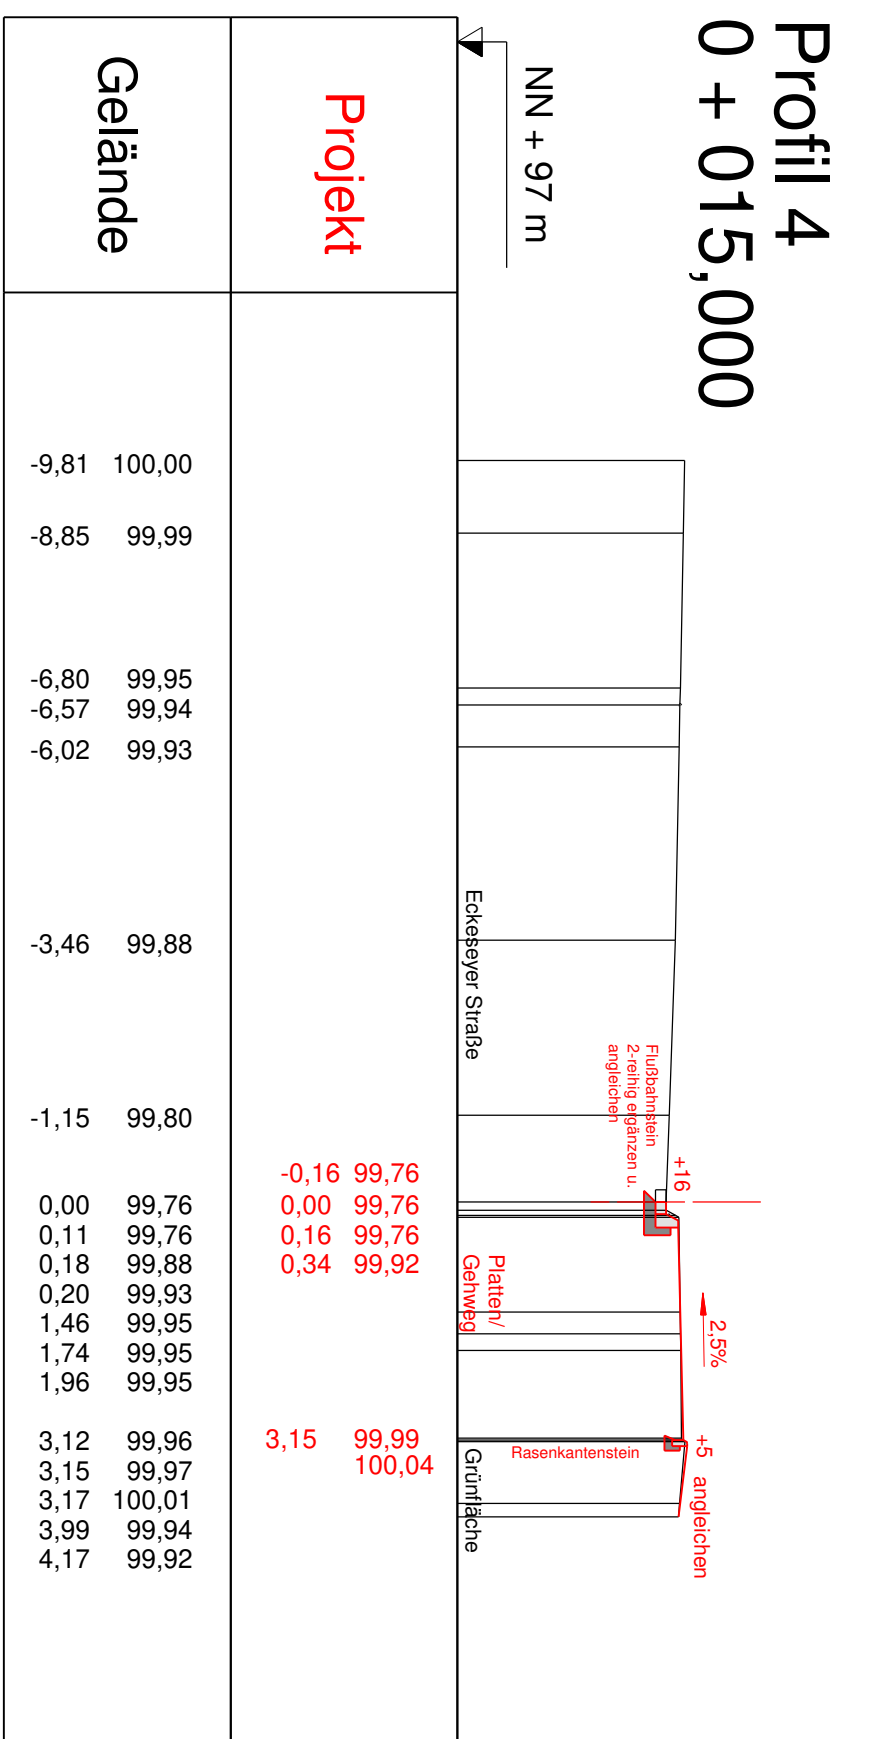


Profil 7

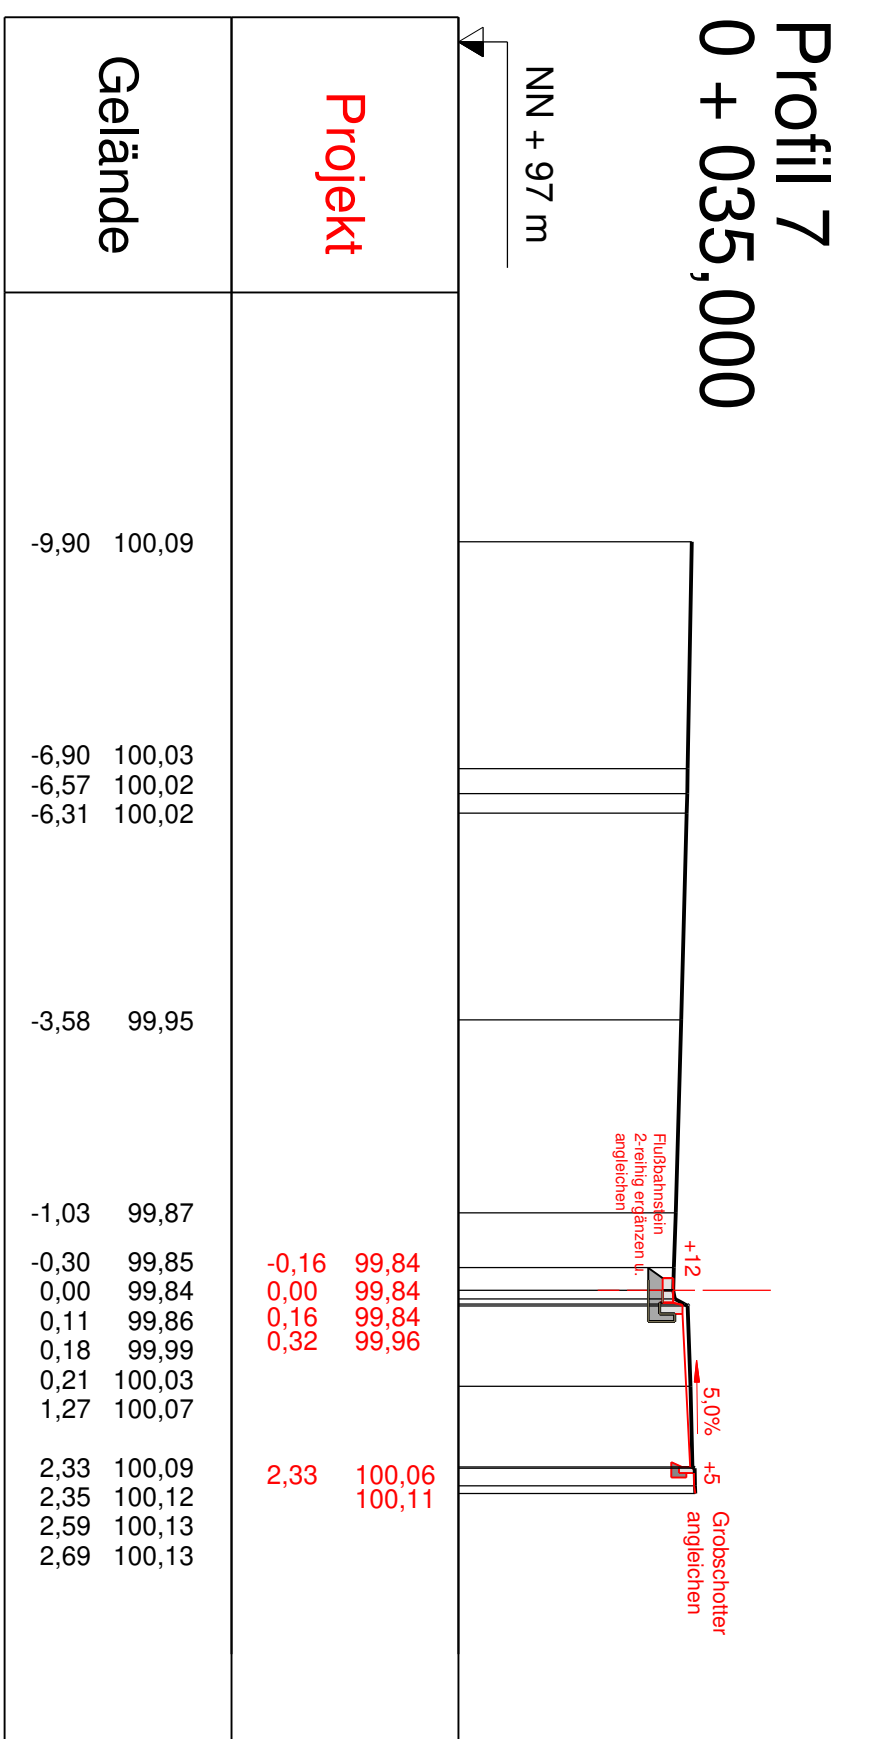


Profil 2
0 + 004,483

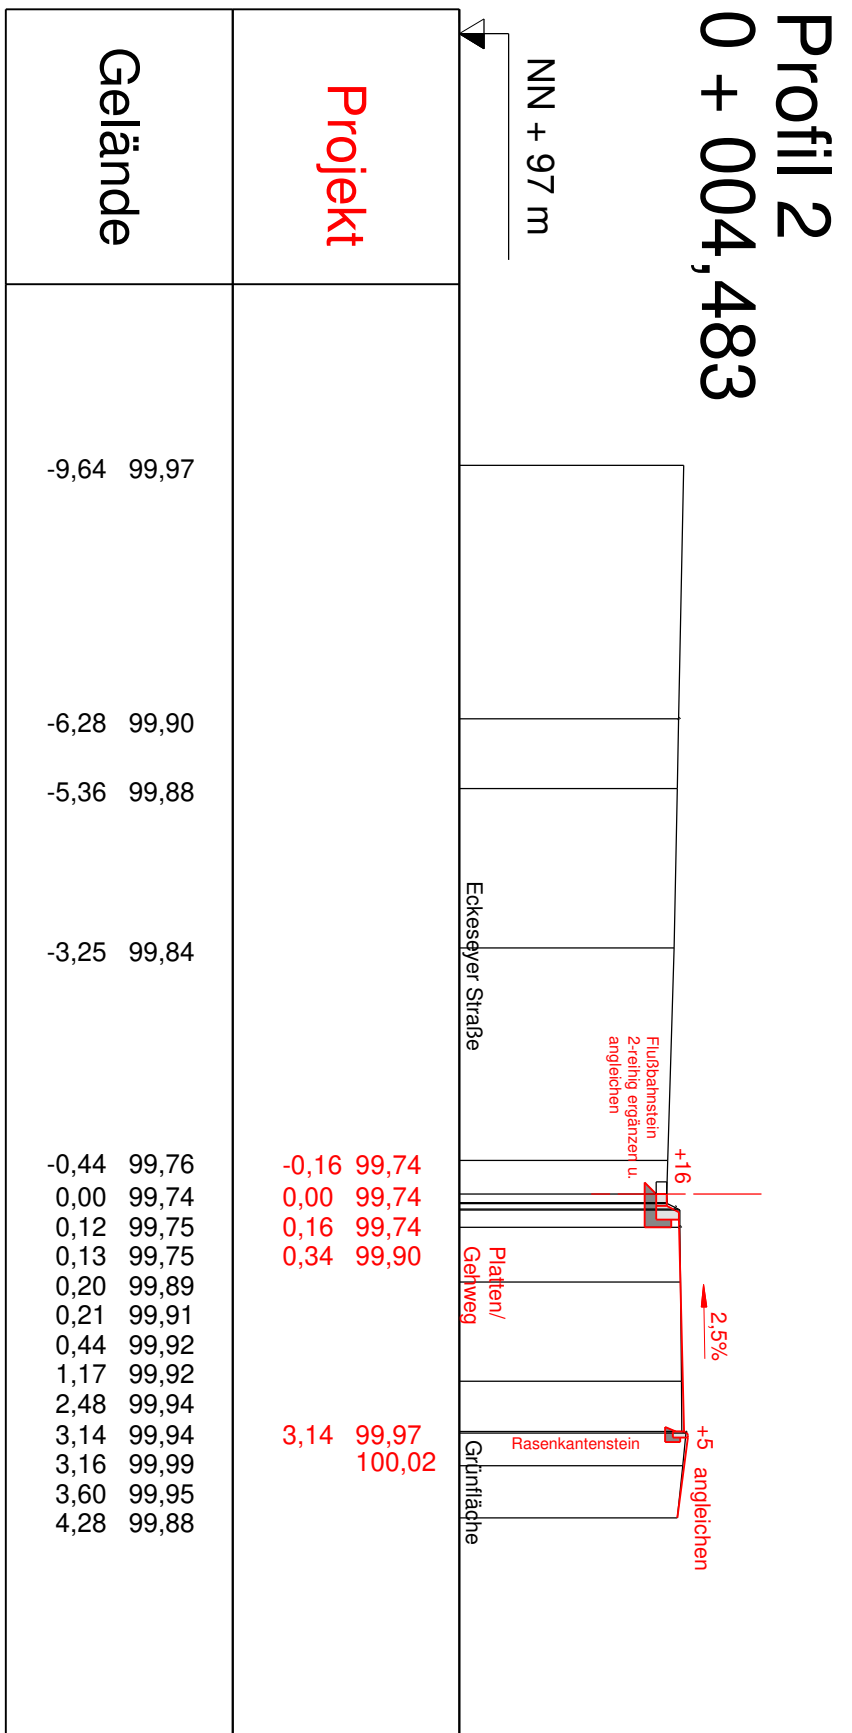


Profil 5
0 + 020,000

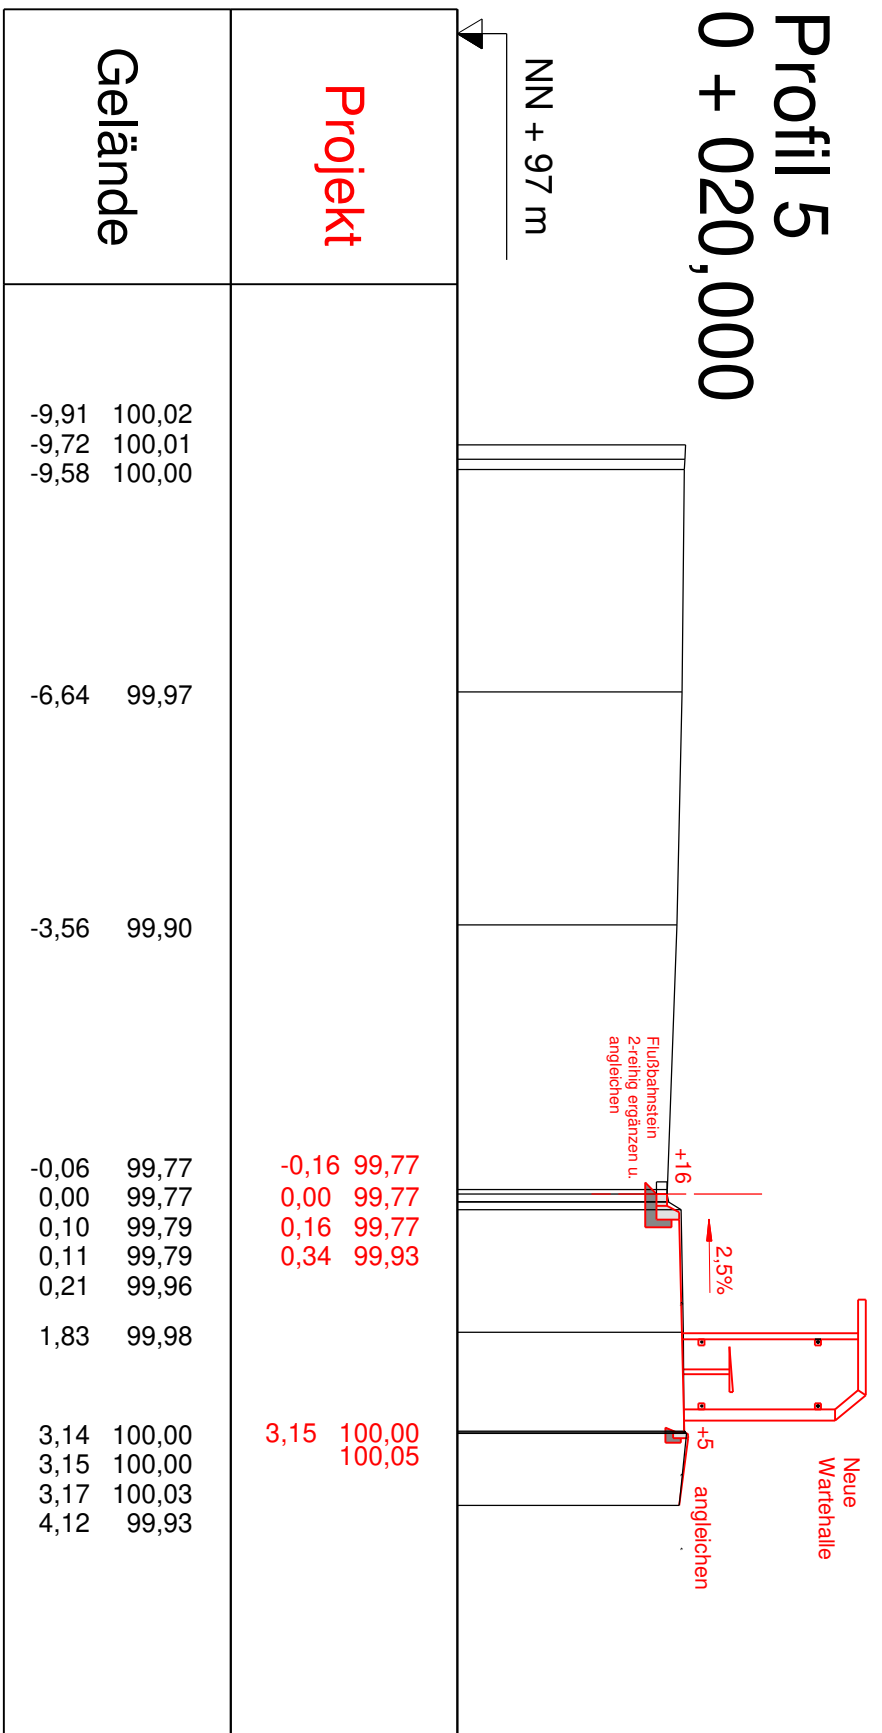


Profil 8 0 + 044,052

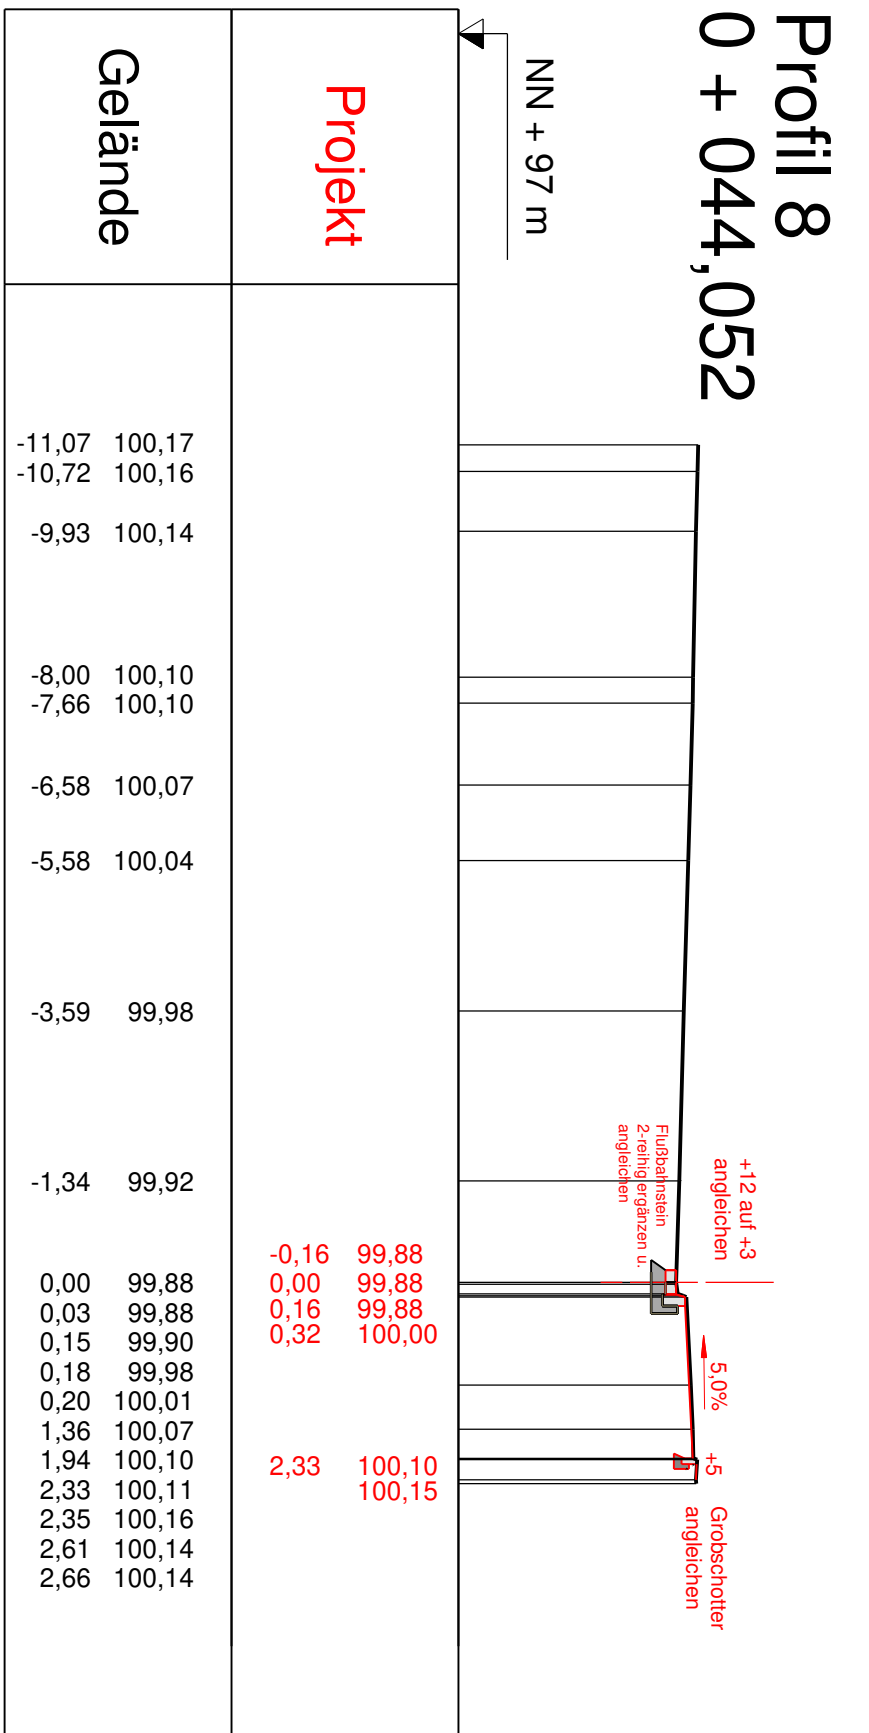

Profil 3

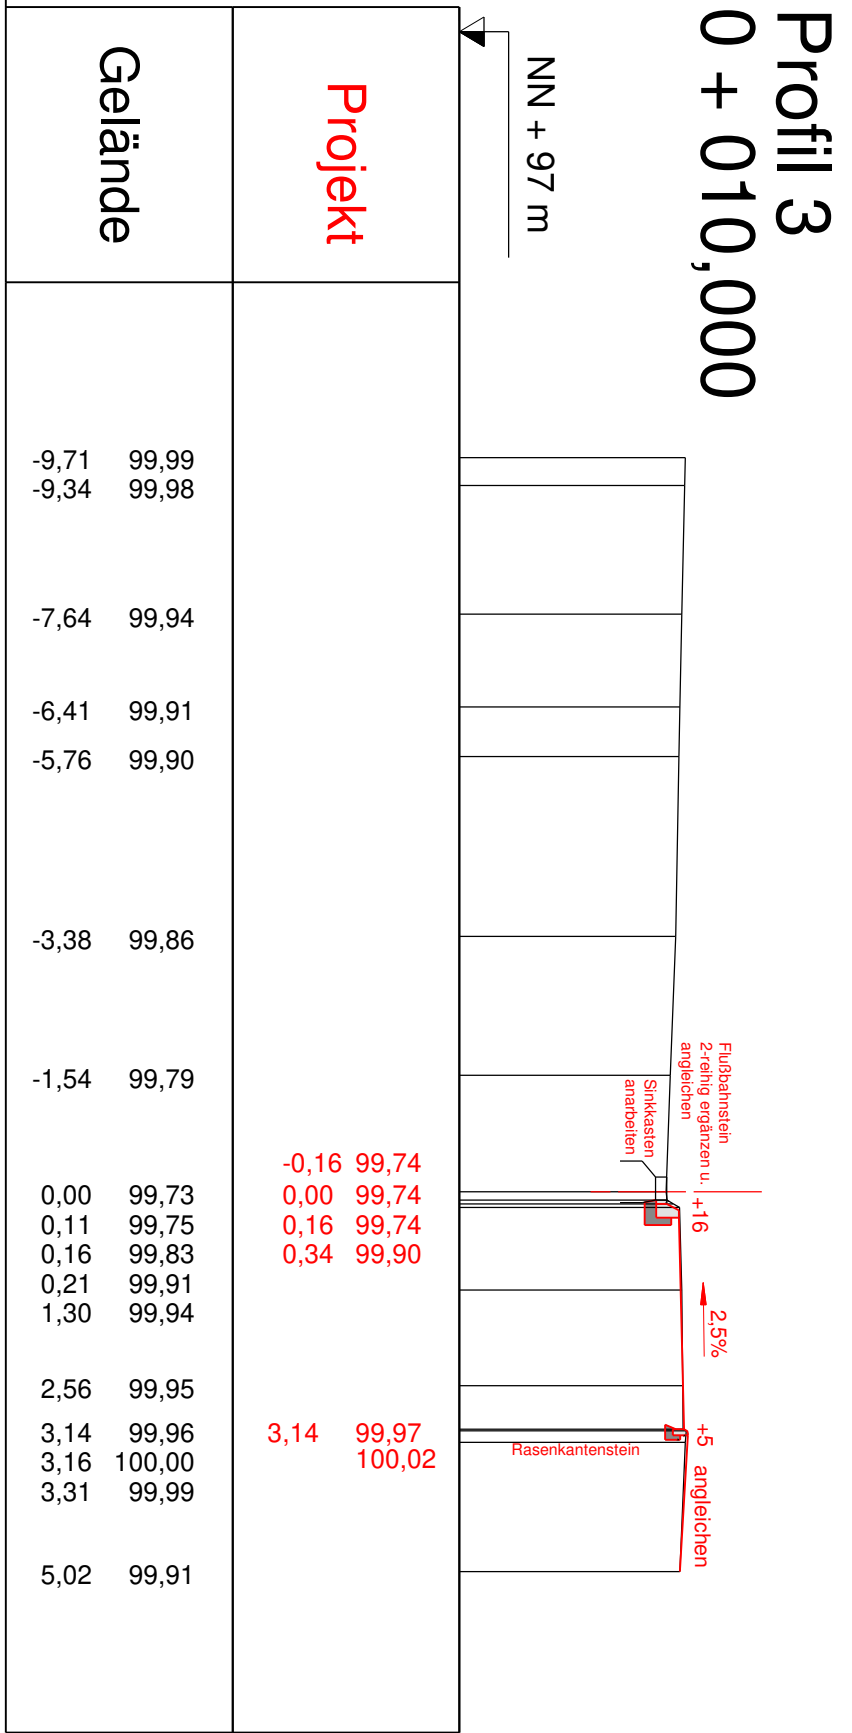

Profil 6
0 + 024,483

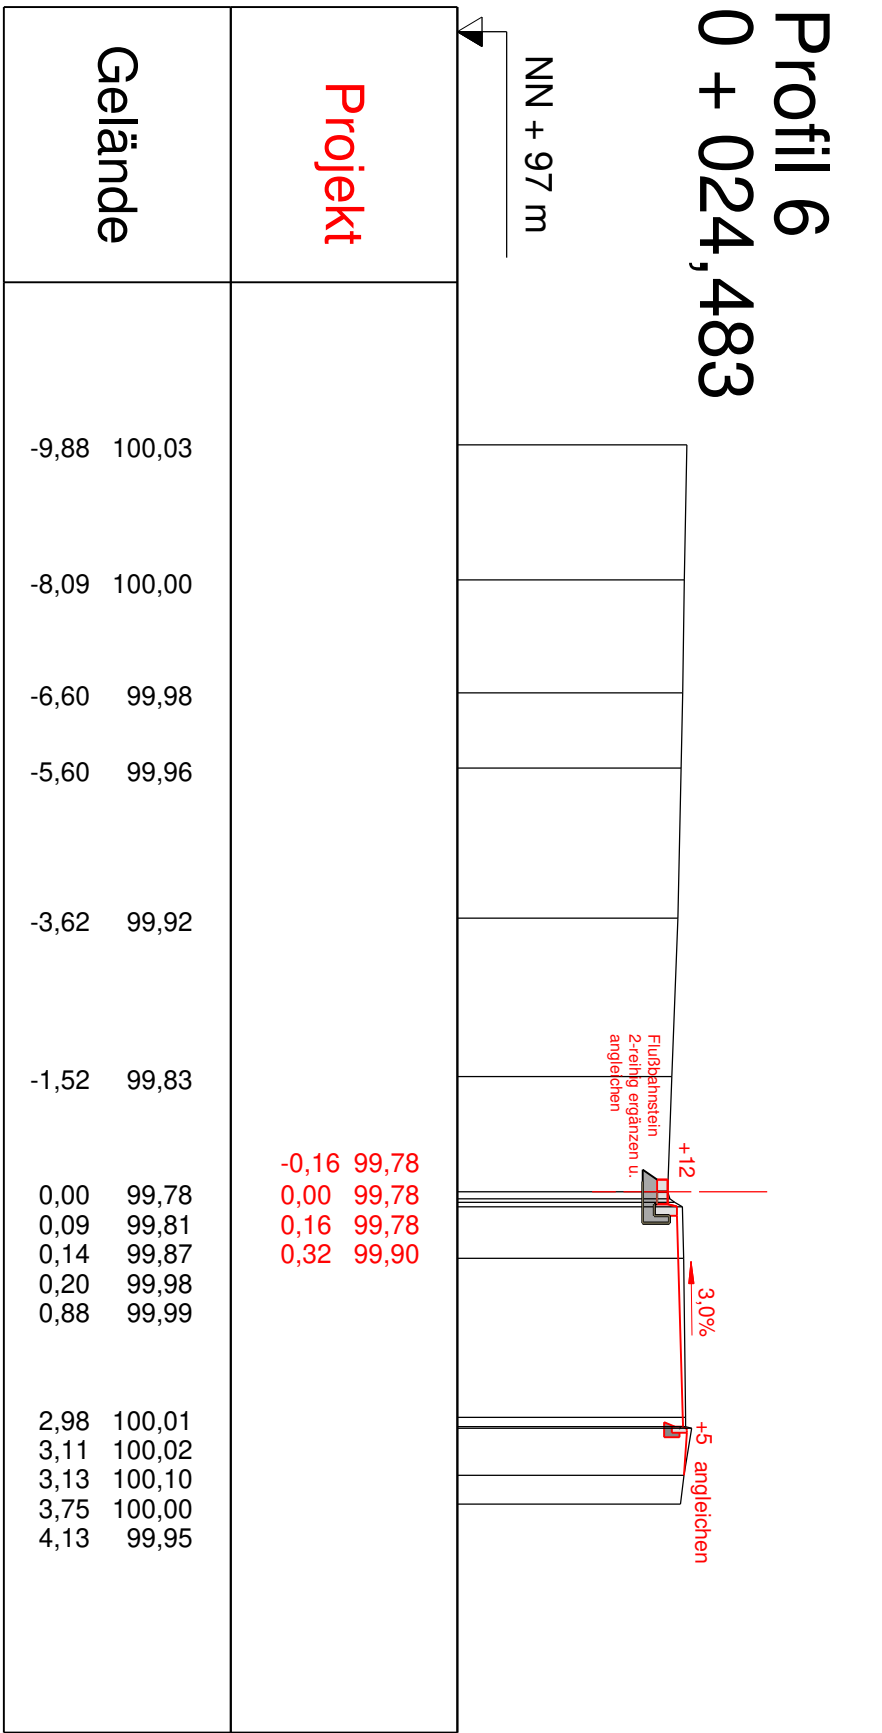

 HAGEN Stadt der Fernuniversität an der Albert-Ludwigs-Universität Münster		Querprofil Bauhaus FR, Hbf	Prof./Nr.	Station
beanb.: gepr.:	Schneider		Nov. 2022	1 0-000 000km 2 0+004 463km 3 0+010 000km 4 0+015 000km 5 0+020 000km 6 0+024 463km 7 0+035 000km 8 0+044 032km
Plan Nr.: 4.1 M 1:100				